


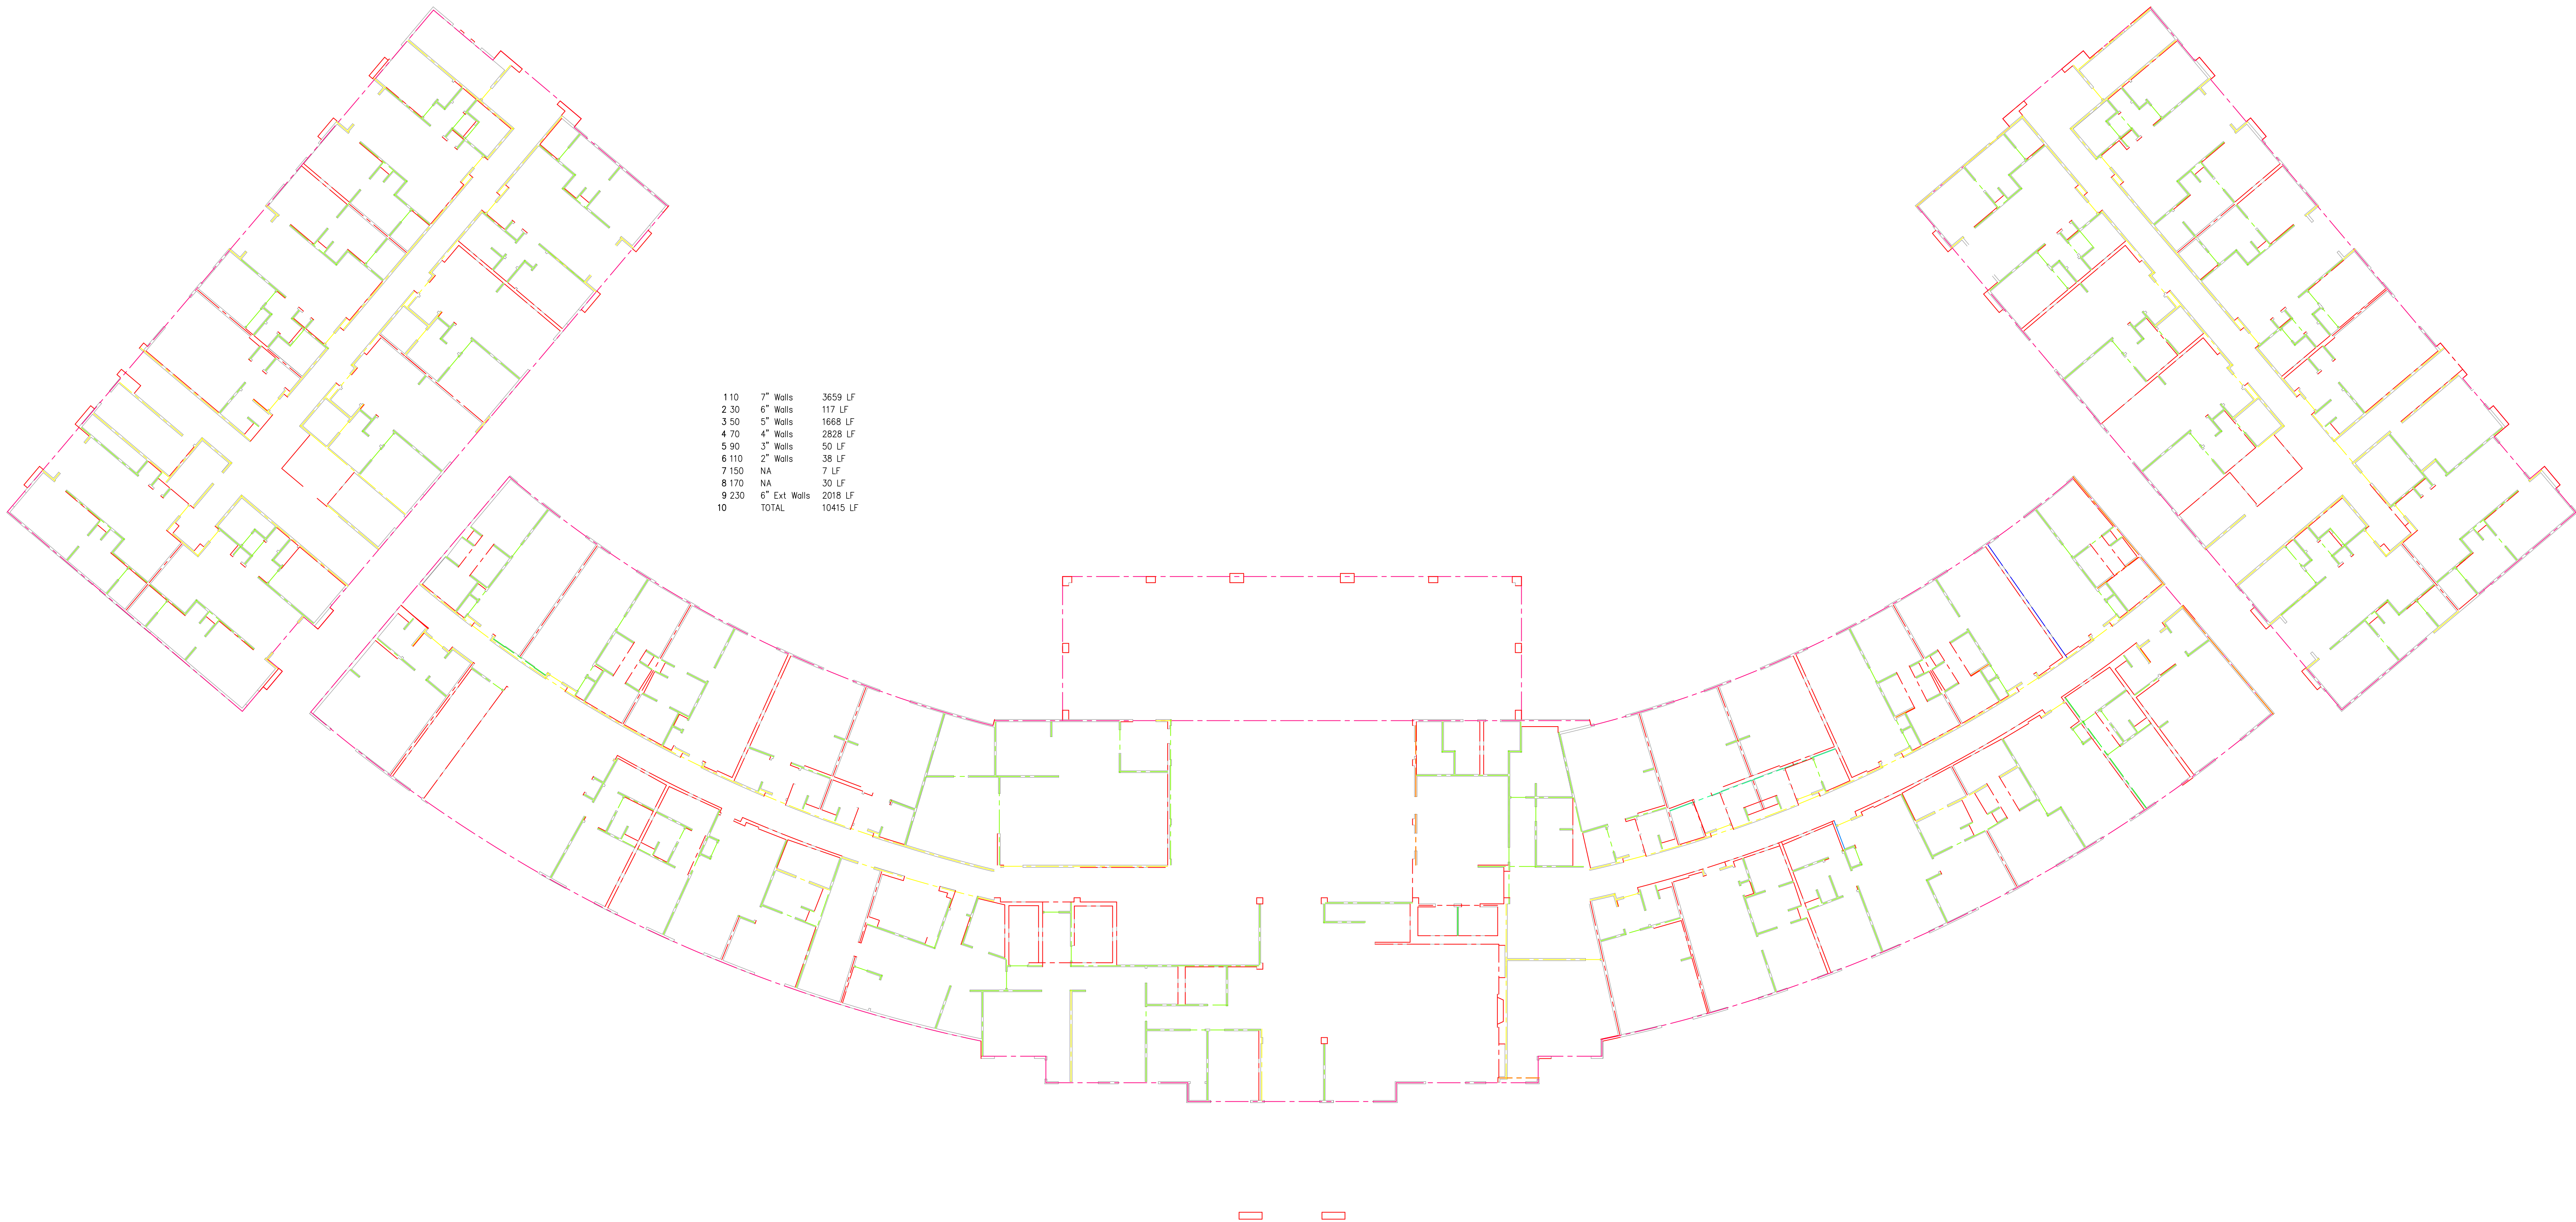

110	7" Walls	3659 LF
230	6" Walls	117 LF
350	5" Walls	1668 LF
470	4" Walls	2828 LF
590	3" Walls	50 LF
610	2" Walls	38 LF
7150	NA	7 LF
8170	NA	30 LF
9230	6" Ext Walls	2018 LF
10	TOTAL	10415 LF



700 Gemini • Suite 260
Houston • Texas
7 7 0 5 8
8 3 2 • 2 2 4 • 6 4 0 0


HAWARCH © AOL.COM

Revisions

No.	IOC	Date	Description
		09/02/26	ISSUE FOR PRICING
			Issue for Permit
			Issue for Construction

NOT FOR CONSTRUCTION
OR PERMIT
FOR REFERENCE ONLY

This Document is for Information Only and may NOT be
used for Regulatory Approval, Permit or Construction

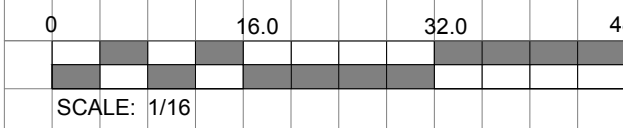

PLOTTEB: Sep1 01, 2026 File: 2431.DD A301.DD.dwg

SEDONA
55+


29507 FM 2978, Magnolia,
Texas 77354

2431
Sheet Date: 06/09/25
Sheet Title:
FIRST FLOOR PLAN

Sheet No.:
A3-01

Drawn By: Project Manager Project Arch
JBK

©2023 DD DEVELOPMENT + CONSTRUCTION GROUP LLC
All rights reserved. No parts of this document may be
reproduced or used in any form without prior authorization
from DD Development + Construction Group LLC.
The Texas Board of Architectural Examiners has jurisdiction
over complaints regarding the Professional Practices of
persons registered as architects in Texas.
333 Guadalupe, Suite 2-350, Austin, Texas 78701

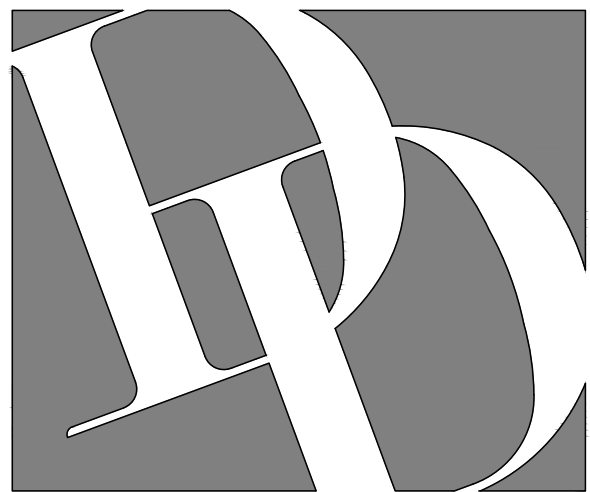


DIAMOND
DEVELOPMENT GROUP
ARCHITECTURE PLANNING CONSTRUCTION

700 Gemini • Suite 260
Houston • Texas
7 7 0 5 8
8 3 2 • 2 2 4 • 6 4 0 0

HAWARCH © AOL.COM


Revisions

No.	IOC	Date	Description
		09/02/26	ISSUE FOR PRICING
			Issue for Permit
			Issue for Construction

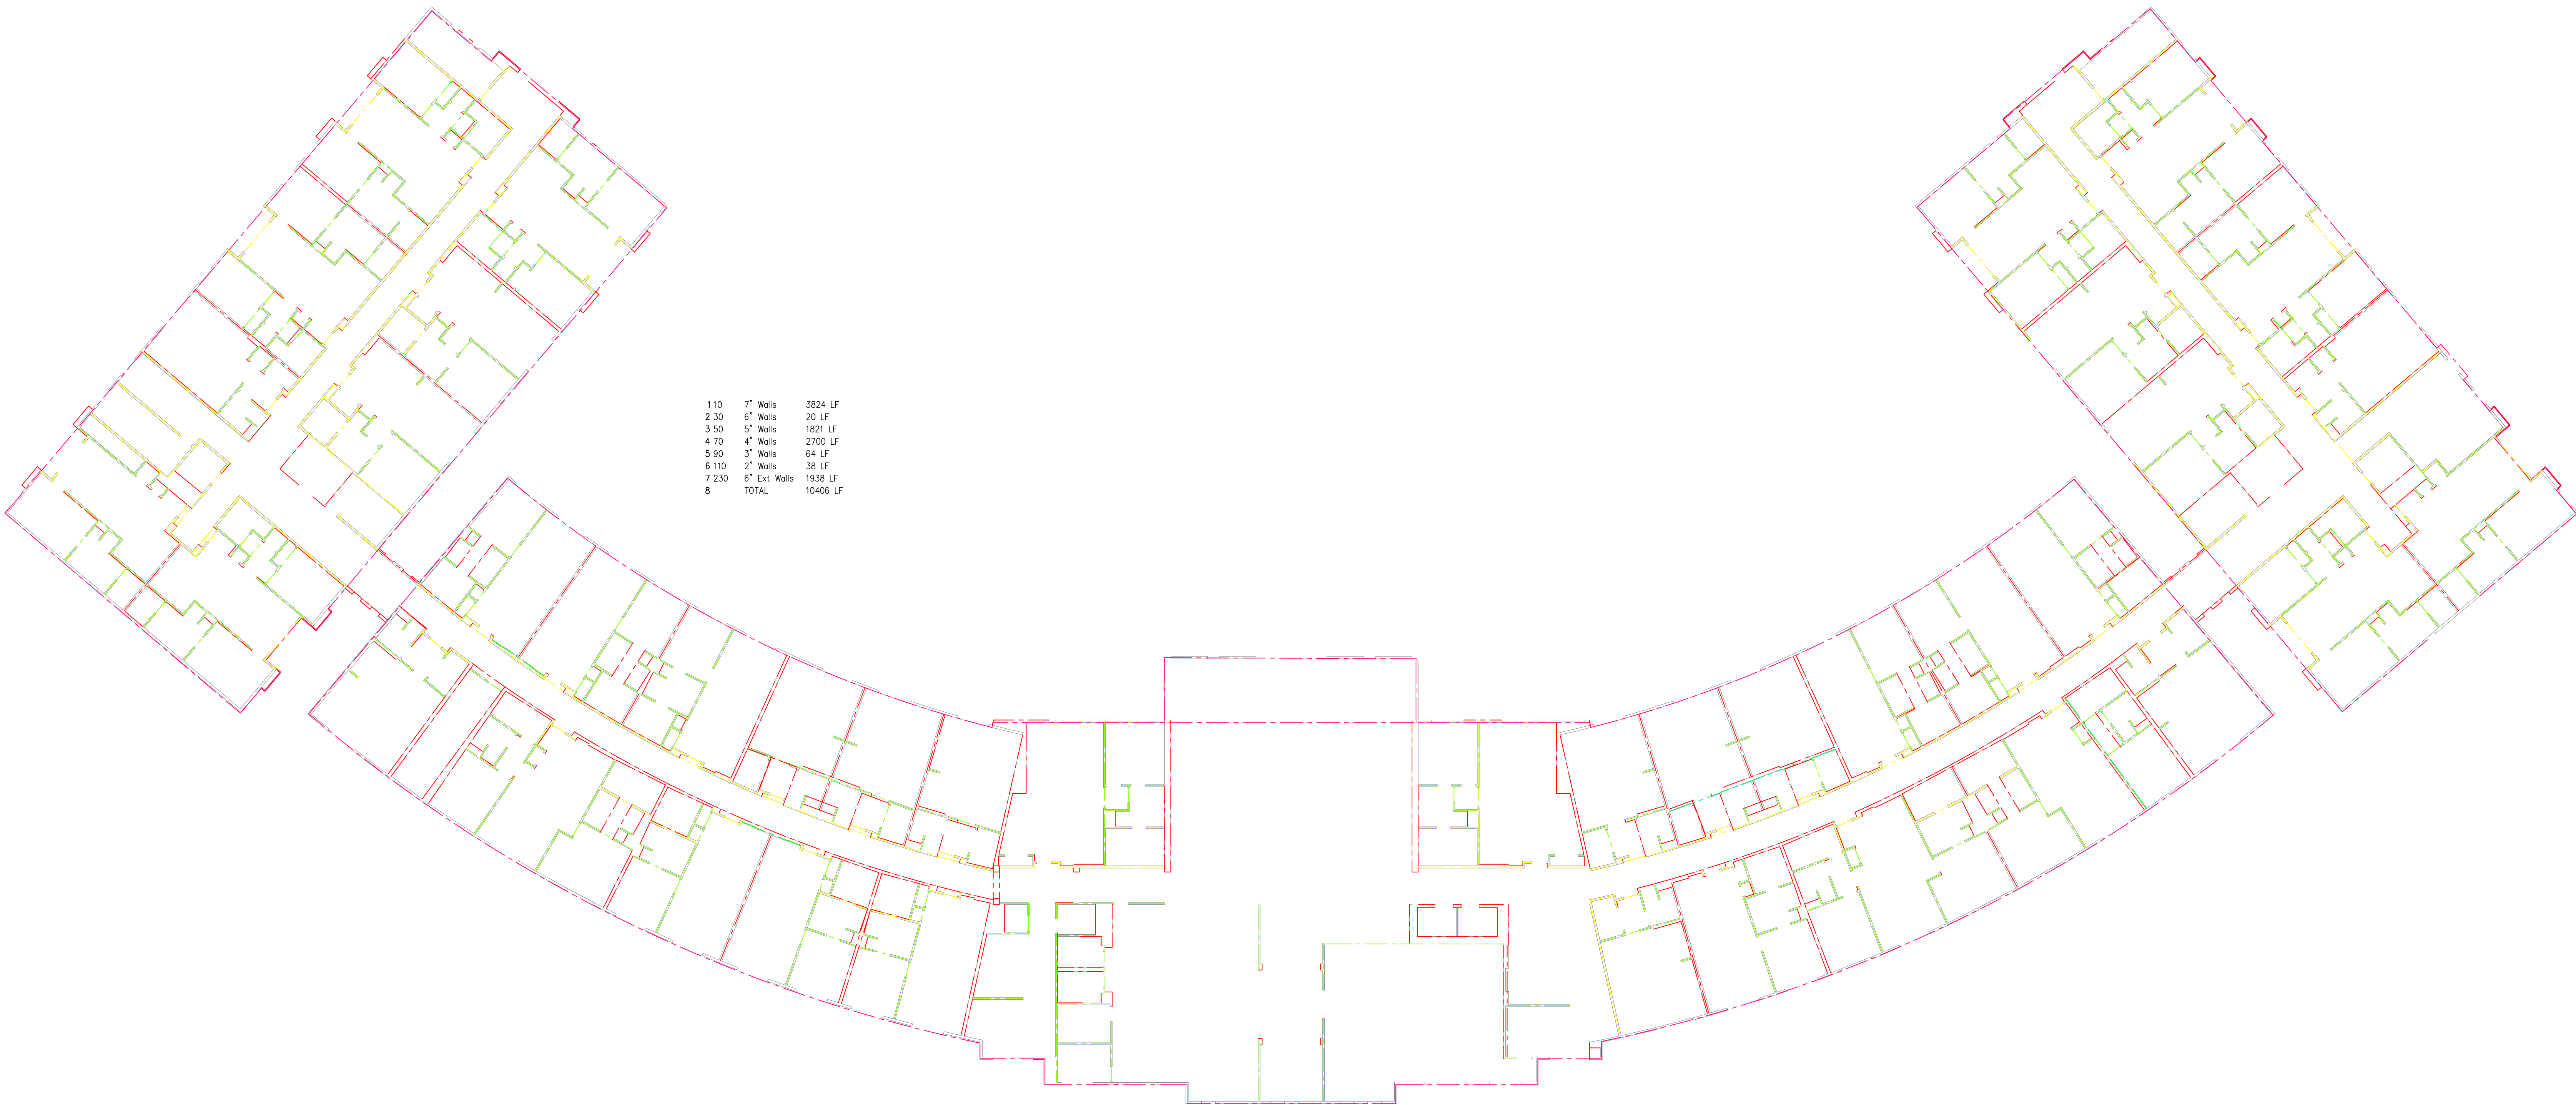

NOT FOR CONSTRUCTION
OR PERMIT
FOR REFERENCE ONLY

This Document is for Information Only and may NOT be
used for Regulatory Approval, Permit or Construction

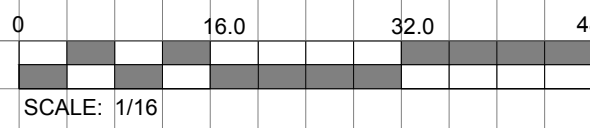

PLOTTEP: Sep1 01, 2026 File: 2431.DD A301.DD.dwg

SEDONA
55+

29507 FM 2978, Magnolia,
Texas 77354

2431

Sheet Date: 06/09/25

Sheet Title:

SECOND FLOOR PLAN


Sheet No.:

A3-02

Drawn By Project Manager Project Arch

JBK

©2023 BY DIAMOND DEVELOPMENT + CONSTRUCTION GROUP LLC
All rights reserved. No parts of this document may be
reproduced or used in any form without prior authorization
from Diamond Development + Construction Group, LLC.
The Texas Board of Architectural Examiners has jurisdiction
over complaints regarding the Professional Practices of
persons registered as Architects in Texas.
333 Guadalupe, Suite 2-350, Austin, Texas 78701

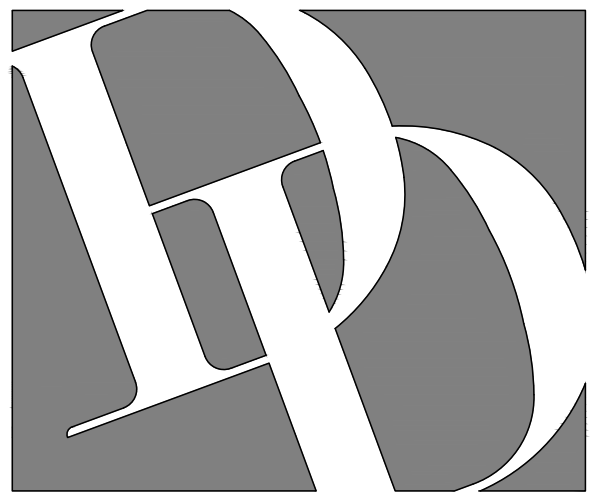

D I A M O N D
DEVELOPMENT GROUP
ARCHITECTURE PLANNING CONSTRUCTION

700 Gemini • Suite 260
Houston • Texas
7 7 0 5 8
8 3 2 • 2 2 4 • 6 4 0 0


HAWARCH © AOL.COM

Revisions

No.	IOC	Date	Description
		09/02/26	ISSUE FOR PRICING
			Issue for Permit
			Issue for Construction

NOT FOR CONSTRUCTION
OR PERMIT
FOR REFERENCE ONLY

This Document is for Information Only and may NOT be
used for Regulatory Approval, Permit or Construction

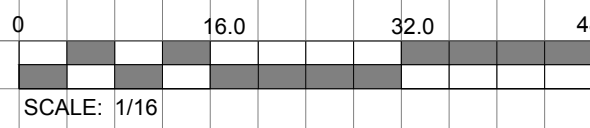

PLOTTEP: Sep1 01, 2026 File: 2431.DD A301.DD.dwg

**SEDONA
55+**

29507 FM 2978, Magnolia,
Texas 77354

2431

Sheet Date: 06/09/25

Sheet Title:

THIRD FLOOR PLAN


Sheet No.:

A3-03

Drawn By Project Manager Project Arch

JBK

©2023 BY DIAMOND DEVELOPMENT + CONSTRUCTION GROUP LLC
All rights reserved. No parts of this document may be
reproduced or used in any form without prior authorization
from Diamond Development + Construction Group, LLC.
The Texas Board of Architectural Examiners has jurisdiction
over complaints regarding the Professional Practices of
persons registered as Architects in Texas.
333 Guadalupe, Suite 2-350, Austin, Texas 78701

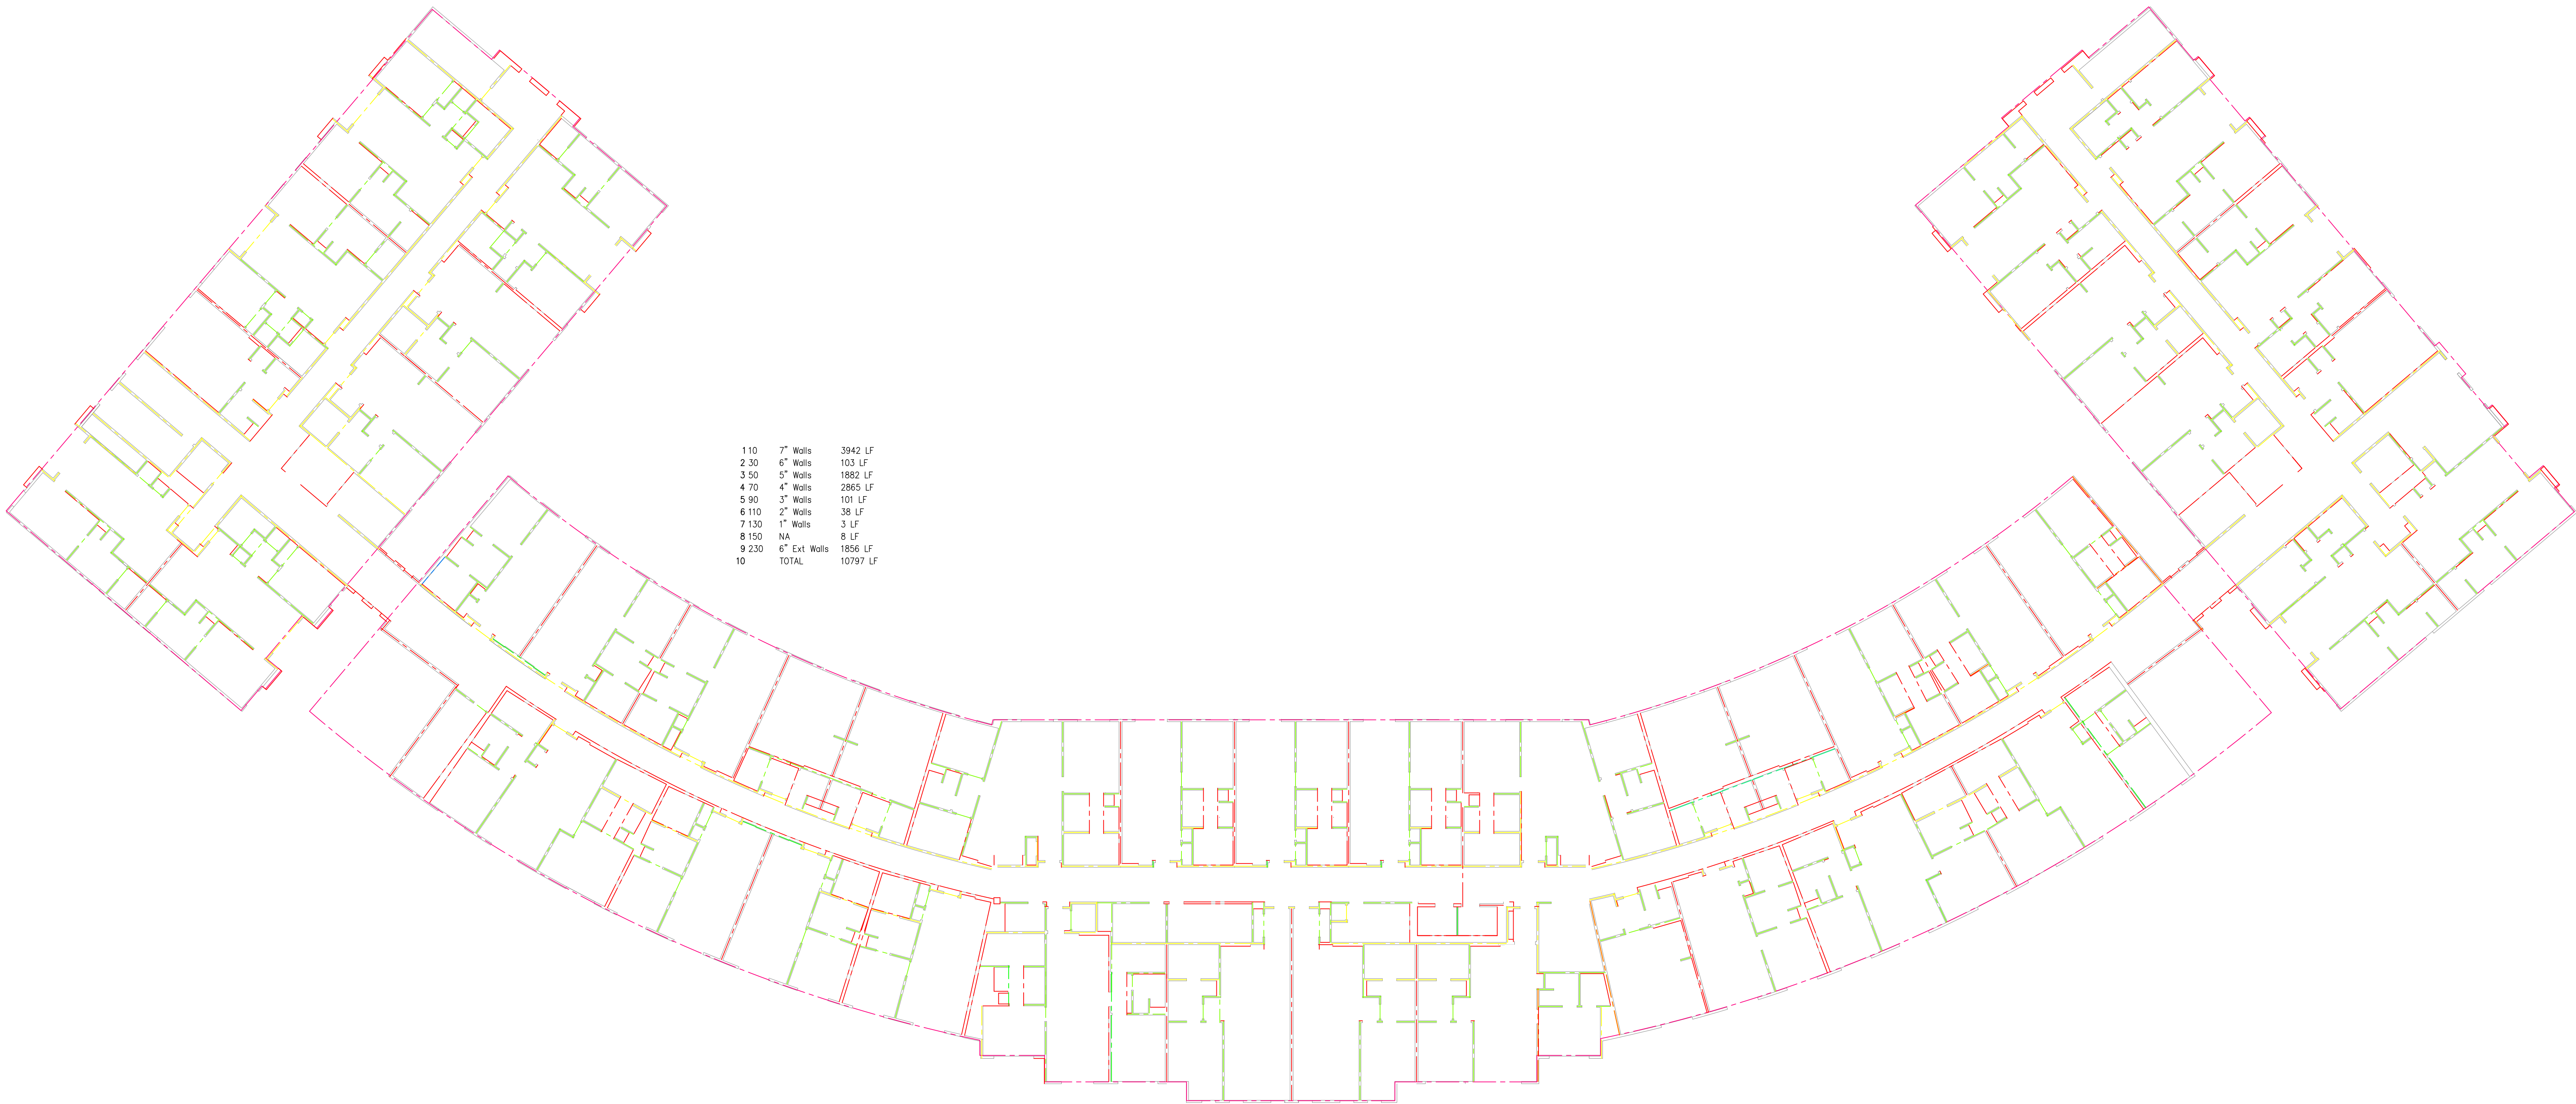

1 10	7" Walls	3942 LF
2 30	6" Walls	103 LF
3 50	5" Walls	1882 LF
4 70	4" Walls	2865 LF
5 90	3" Walls	101 LF
6 110	2" Walls	38 LF
7 130	1" Walls	3 LF
8 150	NA	8 LF
9 230	6" Ext. Walls	1856 LF
10	TOTAL	10797 LF



D I A M O N D
DEVELOPMENT GROUP
ARCHITECTURE PLANNING CONSTRUCTION

700 Gemini • Suite 260
Houston • Texas
7 7 0 5 8
8 3 2 • 2 2 4 • 6 4 0 0


HAWARCH © AOL.COM

Revisions

No.	IOC	Date	Description
		09/02/26	ISSUE FOR PRICING
			Issue for Permit
			Issue for Construction

NOT FOR CONSTRUCTION
OR PERMIT
FOR REFERENCE ONLY

This Document is for Information Only and may NOT be
used for Regulatory Approval, Permit or Construction

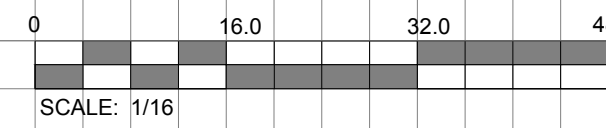

PLOTTEP: Sep1 01, 2026 File: 2431.DD A301.DD.dwg

SEDONA
55+

29507 FM 2978, Magnolia,
Texas 77354

2431

Sheet Date: 06/09/25

Sheet Title:


FORTH FLOOR PLAN

Sheet No.:

A3-04

Drawn By Project Manager Project Arch
JBK

©2023 DD DEVELOPMENT + CONSTRUCTION GROUP LLC
All rights reserved. No parts of this document may be
reproduced or used in any form without prior authorization
from Diamond Development + Construction Group, LLC.
The Texas Board of Architectural Examiners has jurisdiction
over complaints regarding the Professional Practices of
persons registered as architects in Texas.
333 Guadalupe, Suite 2-350, Austin, Texas 78701

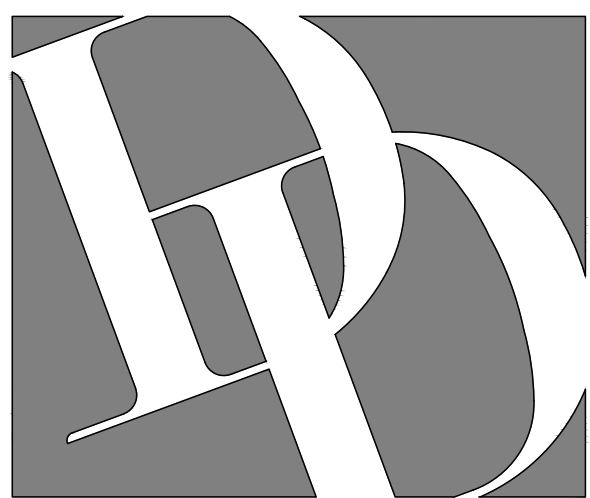

DIAMOND
DEVELOPMENT GROUP
ARCHITECTURE PLANNING CONSTRUCTION

700 Gemini • Suite 260
Houston • Texas
7 7 0 5 8
8 3 2 • 2 2 4 • 6 4 0 0

HAWARCH • AOL.COM

Revisions

No.	IOC	Date	Description
		09/02/26	ISSUE FOR PERMIT
			Issue for Permit
			Issue for Construction

**NOT FOR CONSTRUCTION
OR PERMIT
FOR REFERENCE ONLY**

This Document is for Information Only and may NOT be
used for Regulatory Approval, Permit or Construction

0 16.0 32.0 48.0
SCALE: 1/16

PLOTTED: Sep 1 01, 2026 File: 2431.DD A3-01.DD.dwg

**SEDONA
55+**

29507 FM 2978, Magnolia,
Texas 77354

2431

Sheet Date: 09/02/25

Sheet Title:

FIRST FLOOR PLAN

Sheet No.:

A3-01


Drawn By: Project Manager / Project Arch

JBK

© 2025 BY DIAMOND DEVELOPMENT + CONSTRUCTION GROUP LLC
All rights reserved. No parts of this document may be
reproduced or used in any form without prior authorization
from Diamond Development + Construction Group LLC.
The Texas Board of Architectural Examiners has jurisdiction
over complaints regarding the Professional Practices of
333 Goodridge, Suite 27350 Austin, Texas 78701

Doors, Windows, Appliances & Fixtures

DR SH	2'-0"	51
DR SH	3'-0"	179
DR SH	3'-6"	6
DR SH	4'-0"	3
DR PK	NA	8
DR BIPASS	5'-0"	10
DR PAIR	COUNT	61
DR STEEL	1'-6"	42
WIND	2'-0"	12
WIND	4'-0"	22
DW	NA	36
REF	2'-6"	36
URNAL	1'-2"	1
TOILET	2'-4"	32
SINK	1'-4"	1
LAV	Oval	54
SINK MOP	2'-10"	1
FD	4"	2
SHOWER 30H	7'-0"	36
SHOWER 50H	6'-4"	11

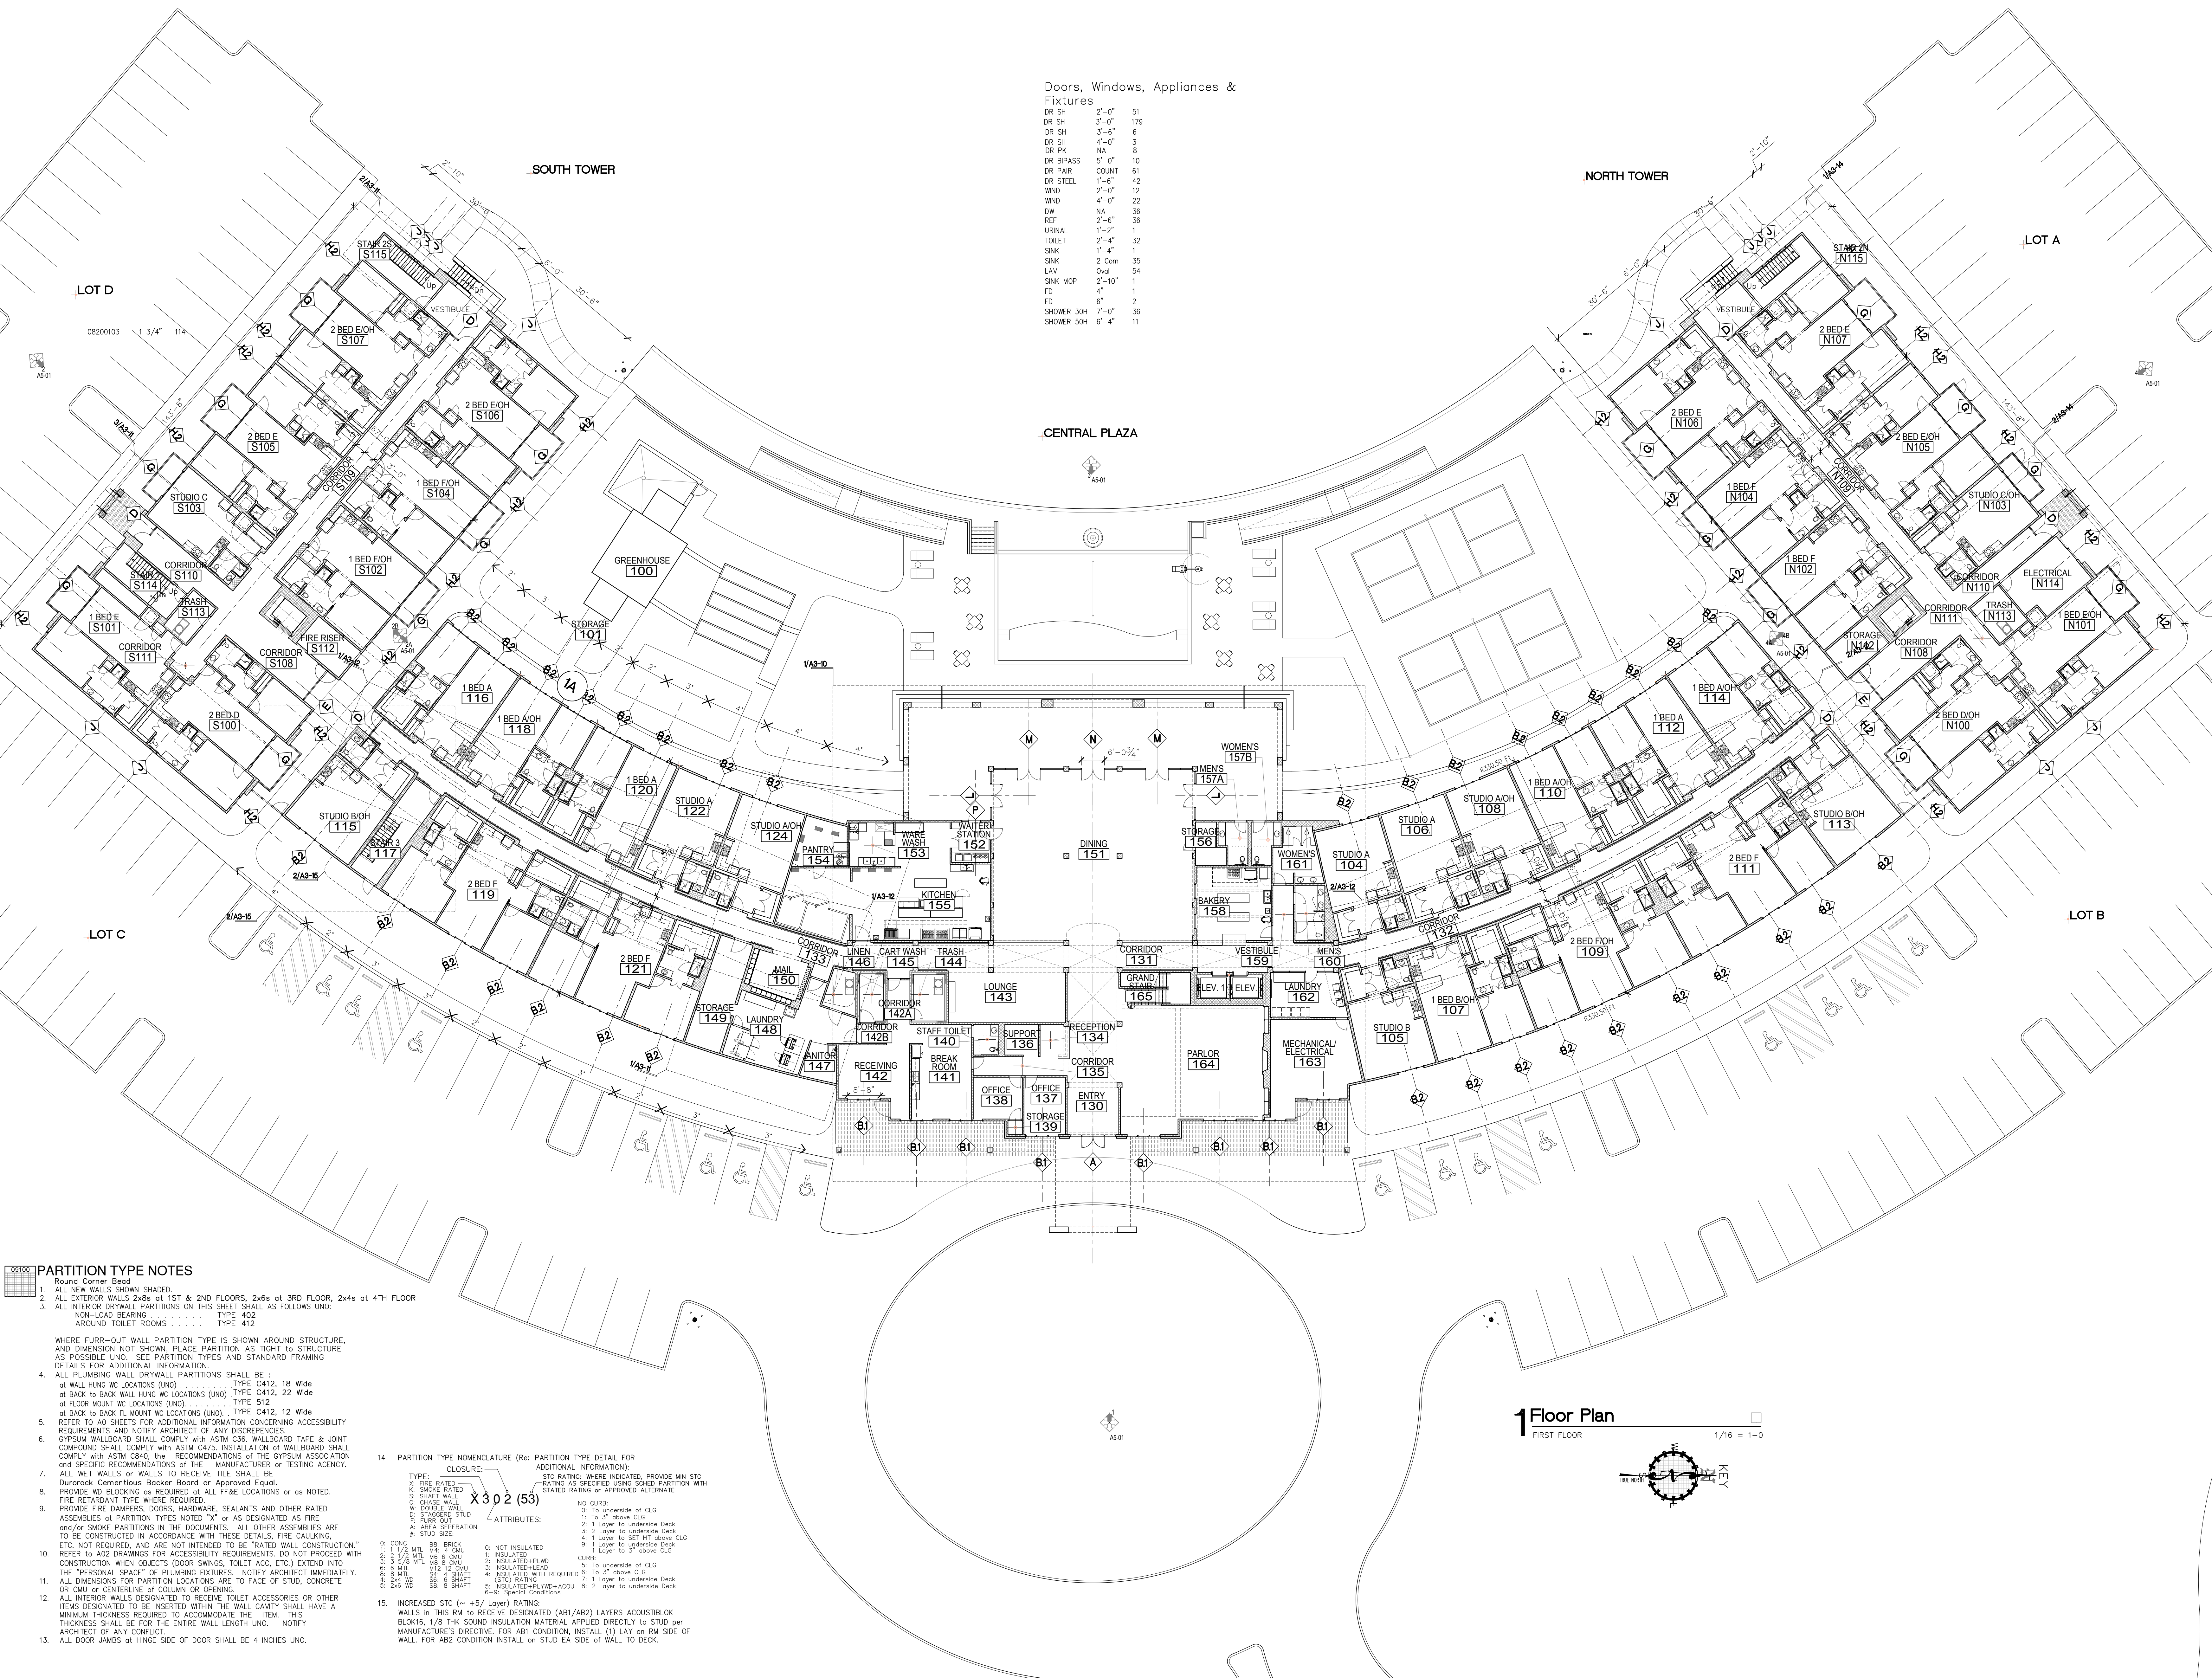


PARTITION TYPE NOTES

1. ALL NEW WALLS SHOWN SHADED.
2. ALL EXTERIOR WALLS 2x6s at 1ST & 2ND FLOORS, 2x6s at 3RD FLOOR, 2x4s at 4TH FLOOR.
3. ALL INTERIOR DRYWALL PARTITIONS ON THIS SHEET SHALL AS FOLLOWS UNO:
NON-LOAD BEARING TYPE 402
AROUND TOILET ROOMS TYPE 412

- WHERE FURR-OUT WALL PARTITION TYPE IS SHOWN AROUND STRUCTURE, AND DIMENSION NOT SHOWN, PLACE PARTITION AS TIGHT TO STRUCTURE AS POSSIBLE UNO. SEE PARTITION TYPES AND STANDARD FRAMING DETAILS FOR ADDITIONAL INFORMATION.
4. ALL PLUMBING WALL DRYWALL PARTITIONS SHALL BE:
at WALL HUNG WC LOCATIONS (UNO) TYPE C412, 18" Wide
at BACK TO BACK WALL HUNG WC LOCATIONS (UNO) TYPE C412, 22" Wide
at FLOOR MOUNT WC LOCATIONS (UNO) TYPE C412, 12" Wide
at BACK TO BACK FL MOUNT WC LOCATIONS (UNO) TYPE C412, 12" Wide
 5. REFER TO A02 SHEETS FOR ADDITIONAL INFORMATION CONCERNING ACCESSIBILITY REQUIREMENTS AND NOTIFY ARCHITECT OF ANY DISCREPANCIES.
 6. GYPSUM WALLBOARD SHALL COMPLY WITH ASTM C36 WALLBOARD TAPE & JOINT COMPOUND SHALL COMPLY WITH ASTM C475 INSTALLATION OF GYPSUM ASSOCIATION and SPECIFIC RECOMMENDATIONS OF THE MANUFACTURER or TESTING AGENCY.
 7. ALL WET WALLS or WALLS TO RECEIVE TILE SHALL BE Durock Cementitious Backer Board or Approved Equal.
 8. PROVIDE NO BLOCKING or REQUIRED at ALL FIRE LOCATIONS or as NOTED. FIRE RETARDANT TYPE WHERE REQUIRED.
 9. PROVIDE FIRE DAMPERS, DOORS, HARDWARE, SEALANTS AND OTHER RATED ASSEMBLIES at PARTITION TYPES NOTED "X" or AS DESIGNATED AS FIRE and/or SMOKE PARTITIONS IN THE DOCUMENTS. ALL OTHER ASSEMBLIES ARE TO BE CONSTRUCTED IN ACCORDANCE WITH THESE DETAILS, FIRE CAULKING, ETC. NOT REQUIRED, AND ARE NOT INTENDED TO BE "RATED WALL CONSTRUCTION."
 10. REFER TO A02 DRAWINGS FOR ACCESSIBILITY REQUIREMENTS. DO NOT PROCEED WITH CONSTRUCTION WHEN OBJECTS (DOOR SWINGS, TOILET ACC, ETC.) EXTEND INTO THE "PERSONAL SPACE" OF PLUMBING FIXTURES. NOTIFY ARCHITECT IMMEDIATELY.
 11. ALL DIMENSIONS FOR PARTITION LOCATIONS ARE TO FACE OF STUD, CONCRETE OR CMU or CENTERLINE OF COLUMN OR ORINGING.
 12. ALL INTERIOR WALLS DESIGNATED TO RECEIVE TOILET ACCESSORIES OR OTHER ITEMS DESIGNATED TO BE INSERTED WITHIN THE WALL CAVITY SHALL HAVE A MINIMUM THICKNESS REQUIRED TO ACCOMMODATE THE ITEM. THIS THICKNESS SHALL BE FOR THE ENTIRE WALL LENGTH UNO. NOTIFY ARCHITECT OF ANY CONFLICT.
 13. ALL DOOR JAMBS at HINGE SIDE OF DOOR SHALL BE 1/4 INCHES UNO.

PARTITION TYPE NOMENCLATURE (Re: PARTITION TYPE DETAIL FOR ADDITIONAL INFORMATION)	
TYPE:	CLOSURE:
K: FIRE RATED	STC RATING: WHERE INDICATED, PROVIDE MIN STC RATING AS SPECIFIED USING SCHED PARTITION WITH STATED RATING or APPROVED ALTERNATE.
M: SMOKE RATED	
C: SHADE WALL	
D: SOUND WALL	
E: STAGGERED STUD	
F: CURB OUT	
A: AREA SEPARATION	
#: STUD SIZE	
0: CONC	BB: BRICK
1: 1/2" MTL	MB: CMU
2: 3/4" MTL	ME: CMU
3: 1" MTL	MT: 12 CMU
4: 1 1/2" MTL	SA: 4 SHAF
5: 2" MTL	SB: 6 SHAF
6: 3" MTL	SD: 8 SHAF
7: 4" MTL	SE: 10 SHAF
8: 6" MTL	SI: 12 SHAF
9: 8" MTL	SO: 14 SHAF
10: 10" MTL	SP: 16 SHAF
11: 12" MTL	ST: 18 SHAF
12: 14" MTL	SW: 20 SHAF
13: 16" MTL	TX: 22 SHAF
14: 18" MTL	TY: 24 SHAF
15: 20" MTL	TZ: 26 SHAF
16: 22" MTL	UA: 28 SHAF
17: 24" MTL	UB: 30 SHAF
18: 26" MTL	UC: 32 SHAF
19: 28" MTL	UD: 34 SHAF
20: 30" MTL	UE: 36 SHAF
21: 32" MTL	UF: 38 SHAF
22: 34" MTL	UG: 40 SHAF
23: 36" MTL	UH: 42 SHAF
24: 38" MTL	UI: 44 SHAF
25: 40" MTL	UJ: 46 SHAF
26: 42" MTL	UK: 48 SHAF
27: 44" MTL	UL: 50 SHAF
28: 46" MTL	UM: 52 SHAF
29: 48" MTL	UN: 54 SHAF
30: 50" MTL	UO: 56 SHAF
31: 52" MTL	UP: 58 SHAF
32: 54" MTL	UQ: 60 SHAF
33: 56" MTL	UR: 62 SHAF
34: 58" MTL	US: 64 SHAF
35: 60" MTL	UT: 66 SHAF
36: 62" MTL	UU: 68 SHAF
37: 64" MTL	UV: 70 SHAF
38: 66" MTL	UW: 72 SHAF
39: 68" MTL	UX: 74 SHAF
40: 70" MTL	UY: 76 SHAF
41: 72" MTL	UZ: 78 SHAF
42: 74" MTL	VA: 80 SHAF
43: 76" MTL	VB: 82 SHAF
44: 78" MTL	VC: 84 SHAF
45: 80" MTL	VD: 86 SHAF
46: 82" MTL	VE: 88 SHAF
47: 84" MTL	VF: 90 SHAF
48: 86" MTL	VG: 92 SHAF
49: 88" MTL	VH: 94 SHAF
50: 90" MTL	VI: 96 SHAF
51: 92" MTL	VJ: 98 SHAF
52: 94" MTL	VK: 100 SHAF
53: 96" MTL	VL: 102 SHAF
54: 98" MTL	VM: 104 SHAF
55: 100" MTL	VN: 106 SHAF
56: 102" MTL	VO: 108 SHAF
57: 104" MTL	VP: 110 SHAF
58: 106" MTL	VQ: 112 SHAF
59: 108" MTL	VR: 114 SHAF
60: 110" MTL	VS: 116 SHAF
61: 112" MTL	VT: 118 SHAF
62: 114" MTL	VU: 120 SHAF
63: 116" MTL	VV: 122 SHAF
64: 118" MTL	VE: 124 SHAF
65: 120" MTL	VF: 126 SHAF
66: 122" MTL	VG: 128 SHAF
67: 124" MTL	VH: 130 SHAF
68: 126" MTL	VI: 132 SHAF
69: 128" MTL	VJ: 134 SHAF
70: 130" MTL	VK: 136 SHAF
71: 132" MTL	VL: 138 SHAF
72: 134" MTL	VM: 140 SHAF
73: 136" MTL	VN: 142 SHAF
74: 138" MTL	VO: 144 SHAF
75: 140" MTL	VP: 146 SHAF
76: 142" MTL	VQ: 148 SHAF
77: 144" MTL	VR: 150 SHAF
78: 146" MTL	VS: 152 SHAF
79: 148" MTL	VT: 154 SHAF
80: 150" MTL	VU: 156 SHAF
81: 152" MTL	VE: 158 SHAF
82: 154" MTL	VF: 160 SHAF
83: 156" MTL	VG: 162 SHAF
84: 158" MTL	VH: 164 SHAF
85: 160" MTL	VI: 166 SHAF
86: 162" MTL	VJ: 168 SHAF
87: 164" MTL	VK: 170 SHAF
88: 166" MTL	VL: 172 SHAF
89: 168" MTL	VM: 174 SHAF
90: 170" MTL	VN: 176 SHAF
91: 172" MTL	VO: 178 SHAF
92: 174" MTL	VP: 180 SHAF
93: 176" MTL	VQ: 182 SHAF
94: 178" MTL	VR: 184 SHAF
95: 180" MTL	VS: 186 SHAF
96: 182" MTL	VT: 188 SHAF
97: 184" MTL	VU: 190 SHAF
98: 186" MTL	VE: 192 SHAF
99: 188" MTL	VF: 194 SHAF
100: 190" MTL	VG: 196 SHAF
101: 192" MTL	VH: 198 SHAF
102: 194" MTL	VI: 200 SHAF
103: 196" MTL	VJ: 202 SHAF
104: 198" MTL	VK: 204 SHAF
105: 200" MTL	VL: 206 SHAF
106: 202" MTL	VM: 208 SHAF
107: 204" MTL	VN: 210 SHAF
108: 206" MTL	VO: 212 SHAF
109: 208" MTL	VP: 214 SHAF
110: 210" MTL	VQ: 216 SHAF
111: 212" MTL	VR: 218 SHAF
112: 214" MTL	VS: 220 SHAF
113: 216" MTL	VT: 222 SHAF
114: 218" MTL	VU: 224 SHAF
115: 220" MTL	VE: 226 SHAF
116: 222" MTL	VF: 228 SHAF
117: 224" MTL	VG: 230 SHAF
118: 226" MTL	VH: 232 SHAF
119: 228" MTL	VI: 234 SHAF
120: 230" MTL	VJ: 236 SHAF
121: 232" MTL	VK: 238 SHAF
122: 234" MTL	VL: 240 SHAF
123: 236" MTL	VM: 242 SHAF
124: 238" MTL	VN: 244 SHAF
125: 240" MTL	VO: 246 SHAF
126: 242" MTL	VP: 248 SHAF
127: 244" MTL	VQ: 250 SHAF
128: 246" MTL	VR: 252 SHAF
129: 248" MTL	VS: 254 SHAF
130: 250" MTL	VT: 256 SHAF
131: 252" MTL	VU: 258 SHAF
132: 254" MTL	VE: 260 SHAF
133: 256" MTL	VF: 262 SHAF
134: 258" MTL	VG: 264 SHAF
135: 260" MTL	VH: 266 SHAF
136: 262" MTL	VI: 268 SHAF
137: 264" MTL	VJ: 270 SHAF
138: 266" MTL	VK: 272 SHAF
139: 268" MTL	VL: 274 SHAF
140: 270" MTL	VM: 276 SHAF
141: 272" MTL	VN: 278 SHAF
142: 274" MTL	VO: 280 SHAF
143: 276" MTL	VP: 282 SHAF
144: 278" MTL	VQ: 284 SHAF
145: 280" MTL	VR: 286 SHAF
146: 282" MTL	VS: 288 SHAF
147: 284" MTL	VT: 290 SHAF
148: 286" MTL	VU: 292 SHAF
149: 288" MTL	VE: 294 SHAF
150: 290" MTL	VF: 296 SHAF
151: 292" MTL	VG: 298 SHAF
152: 294" MTL	VH: 300 SHAF
153: 296" MTL	VI: 302 SHAF
154: 298" MTL	VJ: 304 SHAF
155: 300" MTL	VK: 306 SHAF
156: 302" MTL	VL: 308 SHAF
157: 304" MTL	VM: 310 SHAF
158: 306" MTL	VN: 312 SHAF
159: 308" MTL	VO: 314 SHAF
160: 310" MTL	VP: 316 SHAF
161: 312" MTL	VQ: 318 SHAF
162: 314" MTL	VR: 320 SHAF
163: 316" MTL	VS: 322 SHAF
164: 318" MTL	VT: 324 SHAF
165: 320" MTL	VU: 326 SHAF
166: 322" MTL	VE: 328 SHAF
167: 324" MTL	VF: 330 SHAF
168: 326" MTL	VG: 332 SHAF
169: 328" MTL	VH: 334 SHAF
170: 330" MTL	VI: 336 SHAF
171: 332" MTL	VJ: 338 SHAF
172: 334" MTL	VK: 340 SHAF
173: 336" MTL	VL: 342 SHAF
174: 338" MTL	VM: 344 SHAF
175: 340" MTL	VN: 346 SHAF
176: 342" MTL	VO: 348 SHAF
177: 344" MTL	VP: 350 SHAF
178: 346" MTL	VQ: 352 SHAF
179: 348" MTL	VR: 354 SHAF
180: 350" MTL	VS: 356 SHAF
181: 352" MTL	VT: 358 SHAF
182: 354" MTL	VU: 360 SHAF
183: 356" MTL	VE: 362 SHAF
184: 358" MTL	VF: 364 SHAF
185: 360" MTL	VG: 366 SHAF
186: 362" MTL	VH: 368 SHAF
187: 364" MTL	VI: 370 SHAF
188: 366" MTL	VJ: 372 SHAF
189: 368" MTL	VK: 374 SHAF
190: 370" MTL	VL: 376 SHAF
191: 372" MTL	VM: 378 SHAF
192: 374" MTL	VN: 380 SHAF
193: 376" MTL	VO: 382 SHAF
194: 378" MTL	VP: 384 SHAF
195: 380" MTL	VQ: 386 SHAF
196: 382" MTL	VR: 388 SHAF
197: 384" MTL	VS: 390 SHAF
198: 386" MTL	VT: 392 SHAF
199: 388" MTL	VU: 394 SHAF
200: 390" MTL	VE: 396 SHAF
201: 392" MTL	VF: 398 SHAF
202: 394" MTL	VG: 400 SHAF
203: 396" MTL	VH: 402 SHAF
204: 398" MTL	VI: 404 SHAF
205: 400" MTL	VJ: 406 SHAF
206: 402" MTL	VK: 408 SHAF
207: 404" MTL	VL: 410 SHAF
208: 406" MTL	VM: 412 SHAF
209: 408" MTL	VN: 414 SHAF
210: 410" MTL	VO: 416 SHAF
211: 412" MTL	VP: 418 SHAF
212: 414" MTL	VQ: 420 SHAF
213: 416" MTL	VR: 422 SHAF
214: 418" MTL	VS: 424 SHAF
215: 420" MTL	VT: 426 SHAF
216: 422" MTL	VU: 428 SHAF
217: 424" MTL	VE: 430 SHAF
218: 426" MTL	VF: 432 SHAF
219: 428" MTL	VG: 434 SHAF
220: 430" MTL	VH: 436 SHAF
221: 432" MTL	VI: 438 SHAF
222: 434" MTL	VJ: 440 SHAF
223: 436" MTL	VK: 442 SHAF
224: 438" MTL	VL: 444 SHAF
225: 440" MTL	VM: 446 SHAF
226: 442" MTL	VN: 448 SHAF
227: 444" MTL	VO: 450 SHAF
228: 446" MTL	VP: 452 SHAF
229: 448" MTL	VQ: 454 SHAF
230: 450" MTL	VR: 456 SHAF
231: 452" MTL	VS: 458 SHAF
232: 454" MTL	VT: 460 SHAF
233: 456" MTL	VU: 462 SHAF
234: 458" MTL	VE: 464 SHAF
235: 460" MTL	VF: 466 SHAF
236: 462" MTL	VG: 468 SHAF
237: 464" MTL	VH: 470 SHAF
238: 466" MTL	VI: 472 SHAF
239: 468" MTL	VJ: 474 SHAF
240: 470" MTL	VK: 476 SHAF
241: 472" MTL	VL: 478 SHAF
242: 474" MTL	VM: 480 SHAF
243: 476" MTL	VN: 482 SHAF
244: 478" MTL	VO: 484 SHAF
245: 480" MTL	VP: 486 SHAF
246: 482" MTL	VQ: 488 SHAF
247: 484" MTL	VR: 490 SHAF
248: 486" MTL	VS: 492 SHAF
249: 488" MTL	VT: 494 SHAF
250: 490" MTL	VU: 496 SHAF
251: 492" MTL	VE: 498 SHAF
252: 494" MTL	VF: 500 SHAF
253: 496" MTL	VG: 502 SHAF
254: 498" MTL	VH: 504 SHAF
255: 500" MTL	VI: 506 SHAF
256: 502" MTL	VJ: 508 SHAF
257: 504" MTL	VK: 510 SHAF
258: 506" MTL	VL: 512 SHAF
259: 508" MTL	VM: 514 SHAF
260: 510" MTL	VN: 516 SHAF
261: 512" MTL	VO: 518 SHAF
262: 514" MTL	VP: 520 SHAF
263: 516" MTL	VQ: 522 SHAF
264: 518" MTL	VR: 524 SHAF
265: 520" MTL	VS: 526 SHAF
266: 522" MTL	VT: 528 SHAF
267: 524" MTL	VU: 530 SHAF
268: 526" MTL	VE: 532 SHAF
269: 528" MTL	VF: 534 SHAF
270: 530" MTL	VG: 536 SHAF
271: 532" MTL	VH: 538 SHAF
272: 534" MTL	VI: 540 SHAF
273: 536" MTL	VJ: 542 SHAF
274: 538" MTL	VK: 544 SHAF
275: 540" MTL	VL: 546 SHAF
276: 542" MTL	VM: 548 SHAF
277: 544" MTL	VN: 550 SHAF
278: 546" MTL	VO: 552 SHAF
279: 548" MTL	VP: 554 SHAF
280: 550" MTL	VQ: 556 SHAF
281: 552" MTL	VR: 558 SHAF
282: 554" MTL	VS: 560 SHAF
283: 556" MTL	VT: 562 SHAF
284: 558" MTL	VU: 564 SHAF
285: 560" MTL	VE: 566 SHAF
286: 562" MTL	VF: 568 SHAF
287: 564" MTL	VG: 570 SHAF
288: 566" MTL	VH: 572 SHAF
289: 568" MTL	VI: 574 SHAF
290: 570" MTL	VJ: 576 SHAF
291: 572" MTL	VK:

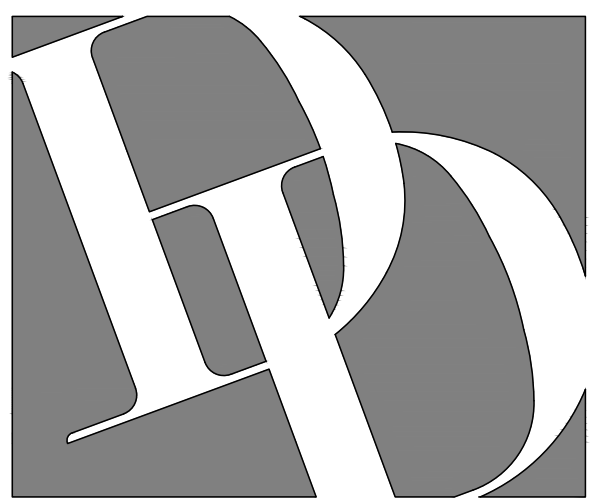

DIAMOND
DEVELOPMENT GROUP
ARCHITECTURE PLANNING CONSTRUCTION

700 Gemini • Suite 260
Houston • Texas
7 7 0 5 8
8 3 2 • 2 2 4 • 6 4 0 0

HAWARCH © AOL.COM

Revisions

No.	IOC	Date	Description
		09/02/26	ISSUE FOR PERMITS
			Issue for Permit
			Issue for Construction

**NOT FOR CONSTRUCTION
OR PERMIT
FOR REFERENCE ONLY**

This Document is for Information Only and may NOT be used for Regulatory Approval, Permit or Construction.

0 16.0 32.0 48.0
SCALE: 1/16

PLOTTED: Sep 1 01, 2026 File: 2431.DWG A301.DWG

**SEDONA
55+**

29507 FM 2978, Magnolia,
Texas 77354

2431

Sheet Date: 09/02/25

Sheet Title:


SECOND FLOOR PLAN

Sheet No.:

A3-02

Drawn By: Project Manager Project Arch
JBK

© 2023 BY DIAMOND DEVELOPMENT + CONSTRUCTION GROUP LLC
All rights reserved. No parts of this document may be reproduced or used in any form without prior authorization from Diamond Development + Construction Group LLC.
The Texas Board of Architectural Examiners has jurisdiction over complaints regarding the Professional Practices of persons registered as Architects in Texas.
333 Goodridge, Suite 2-350 Austin, Texas 78701

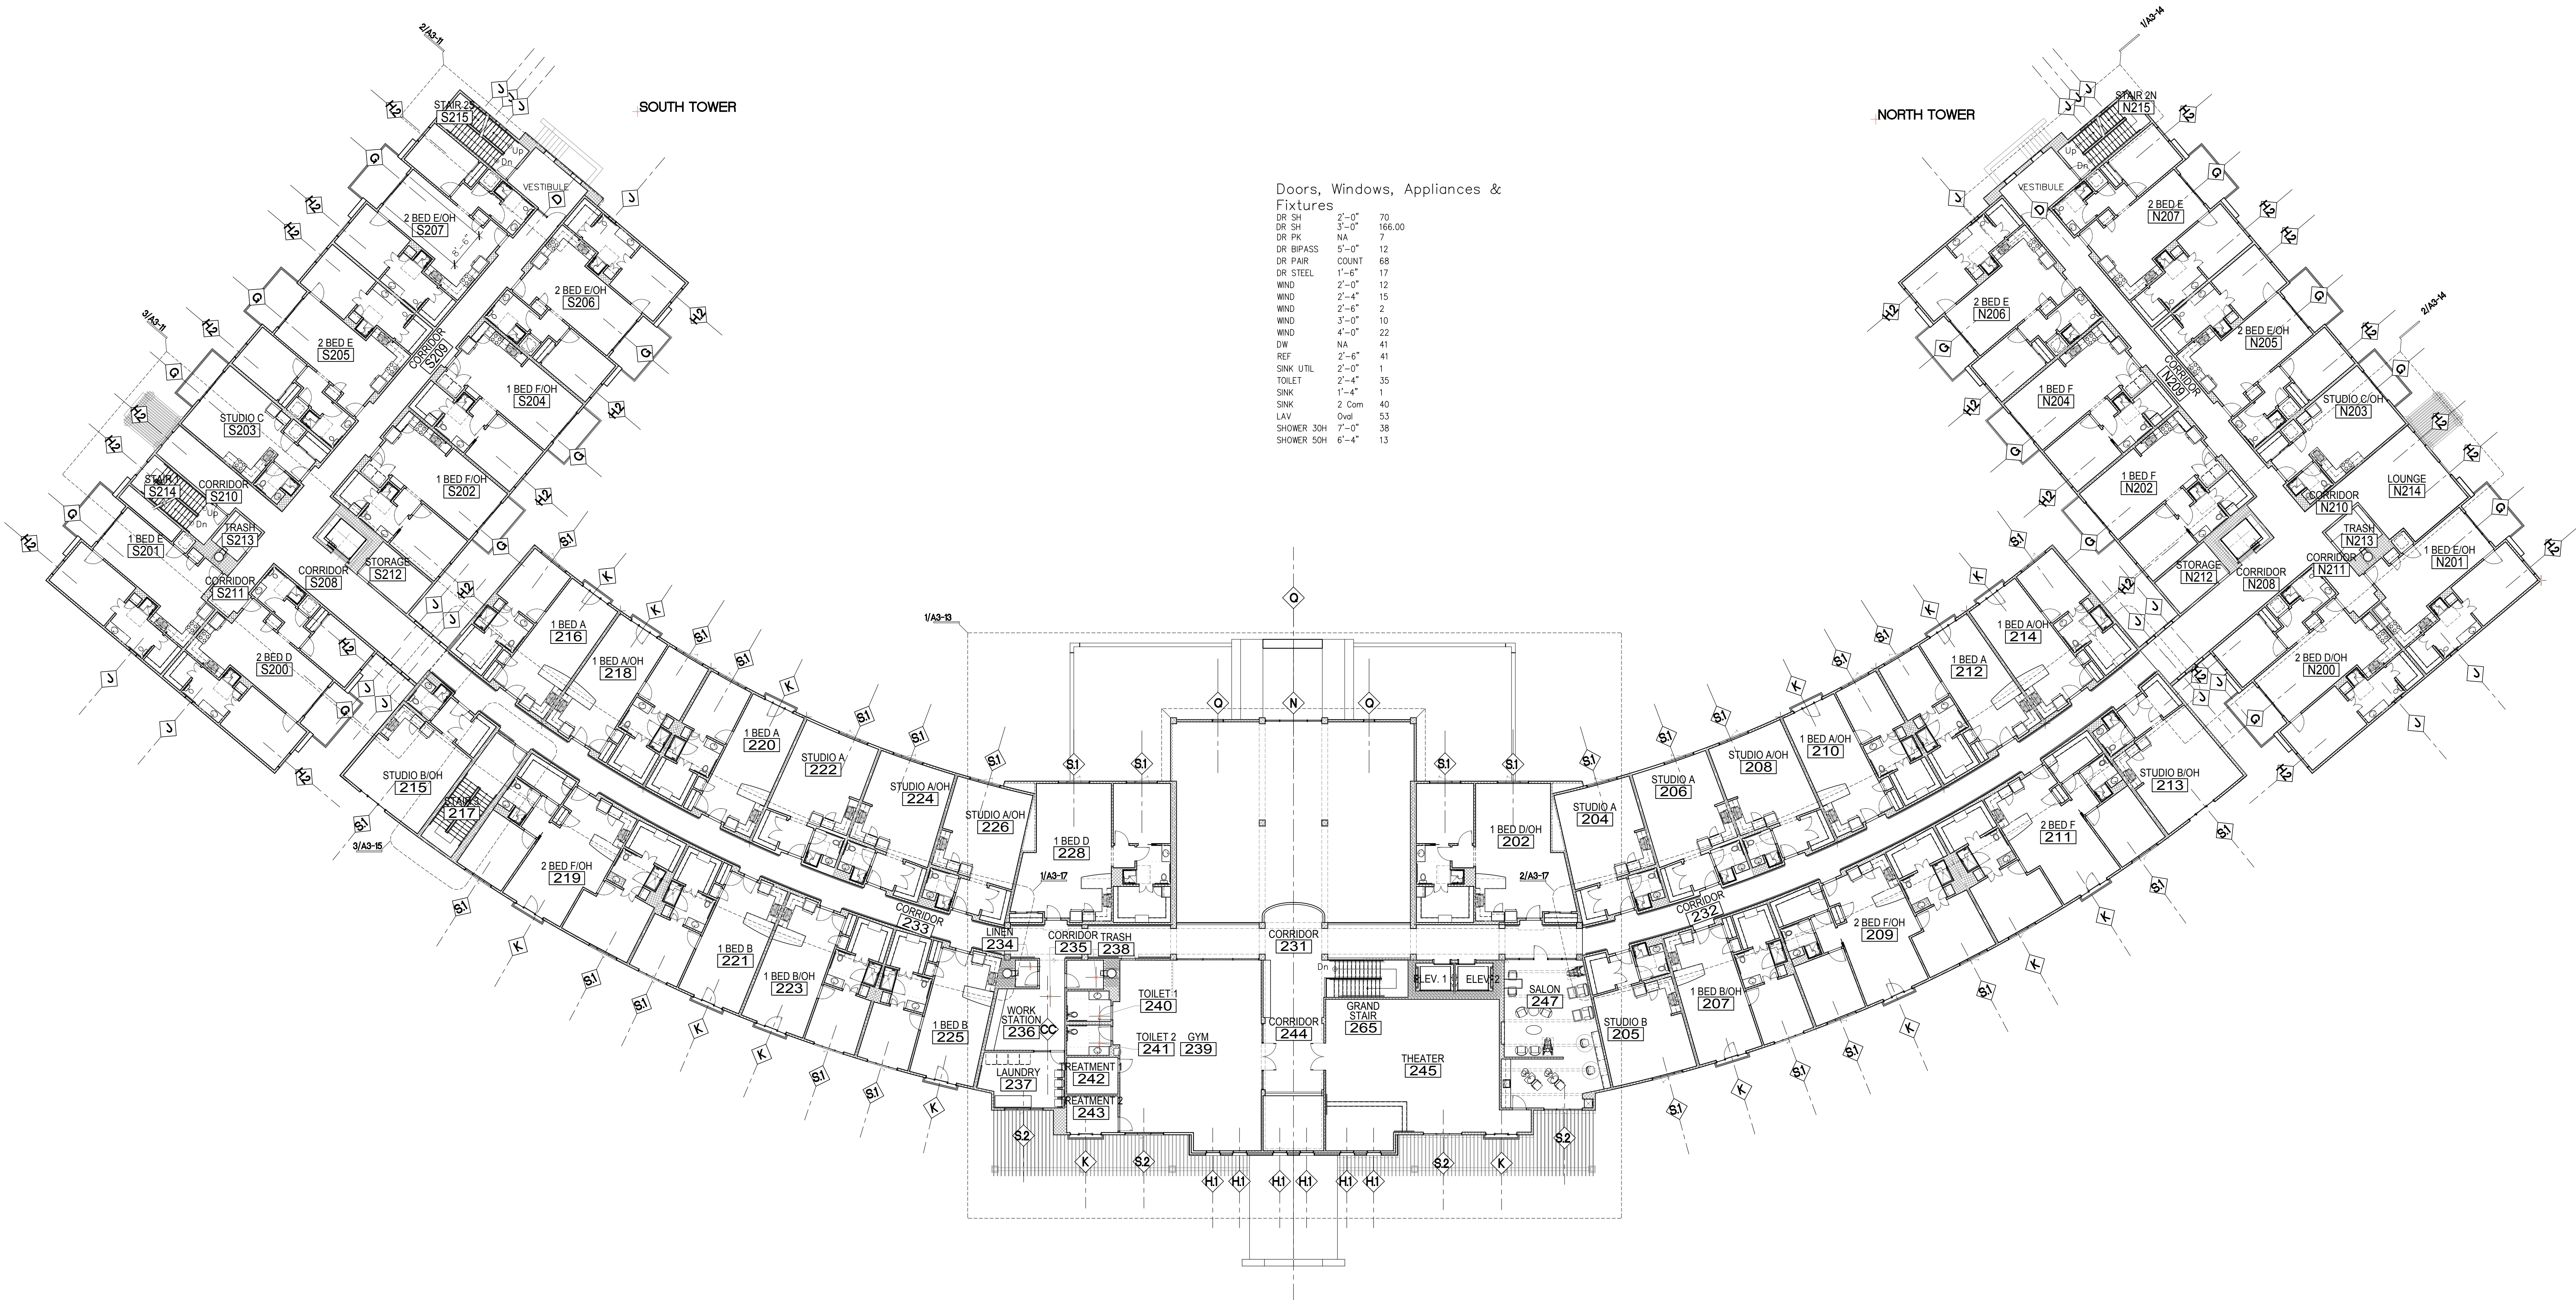

Doors, Windows, Appliances & Fixtures

DR SH	2'-0"	70
DR SH	3'-0"	166.00
DR PK	NA	7
DR BIPASS	5'-0"	12
DR PAIR	COUNT	68
DR STEEL	1'-4"	17
WIND	2'-0"	12
WIND	2'-4"	15
WIND	2'-6"	2
WIND	3'-0"	10
WIND	4'-0"	22
DW	NA	41
REF	2'-0"	41
SINK UTIL	2'-0"	1
TOILET	2'-4"	35
SINK	1'-4"	1
LAV	2 Com	40
SHOWER 30H	7'-0"	38
SHOWER 50H	6'-4"	13

PARTITION TYPE NOTES

1. ALL NEW WALLS SHOWN SHADED.
2. ALL EXTERIOR WALLS 2x6 at 1ST & 2ND FLOORS, 2x6s at 3RD FLOOR, 2x4s at 4TH FLOOR.
3. ALL INTERIOR DRYWALL PARTITIONS ON THIS SHEET SHALL AS FOLLOWS UNO:
NON-LOAD BEARING TYPE 402
AROUND TOILET ROOMS TYPE 412


- WHERE FURR-OUT WALL PARTITION TYPE IS SHOWN AROUND STRUCTURE, AND DIMENSION NOT SHOWN, PLACE PARTITION AS TIGHT TO STRUCTURE AS POSSIBLE UNO. SEE PARTITION TYPES AND STANDARD FRAMING DETAILS FOR ADDITIONAL INFORMATION.
4. ALL PLUMBING WALL DRYWALL PARTITIONS SHALL BE:
a. WALL HUNG WC LOCATIONS (UNO) TYPE C412, 18" Wide
b. BACK TO BACK WALL HUNG WC LOCATIONS (UNO) TYPE C412, 22" Wide
c. FLOOR MOUNT WC LOCATIONS (UNO) TYPE C412, 12" Wide
d. BACK TO BACK FL MOUNT WC LOCATIONS (UNO) TYPE C412, 12" Wide
 5. REFER TO A02 SHEETS FOR ADDITIONAL INFORMATION CONCERNING ACCESSIBILITY REQUIREMENTS AND NOTIFY ARCHITECT OF ANY DISCREPANCIES.
 6. GYPSUM WALLBOARD SHALL COMPLY WITH ASTM C36. WALLBOARD TAPE & JOINT COMPOUND SHALL COMPLY WITH ASTM C475. INSTALLATION OF GYPSUM WALLBOARD SHALL COMPLY WITH ASTM C840, the RECOMMENDATIONS OF THE GYPSUM ASSOCIATION and SPECIFIC RECOMMENDATIONS OF THE MANUFACTURER or TESTING AGENCY.
 7. ALL WET WALLS or WALLS TO RECEIVE TILE SHALL BE Durock Cementitious Backer Board or Approved Equal.
 8. PROVIDE NO BLOCKING or REQUIRED at ALL FIRE LOCATIONS or as NOTED. FIRE RETARDANT TYPE WHERE REQUIRED.
 9. PROVIDE FIRE DAMPERS, DOORS, HARDWARE, SEALANTS AND OTHER RATED ASSEMBLIES at PARTITION TYPES NOTED "X" or AS DESIGNATED AS FIRE and/or SMOKE PARTITIONS IN THE DOCUMENTS. ALL OTHER ASSEMBLIES ARE TO BE CONSTRUCTED IN ACCORDANCE WITH THESE DETAILS, FIRE CAULKING, ETC. NOT REQUIRED, AND ARE NOT INTENDED TO BE "RATED WALL CONSTRUCTION."
 10. REFER TO A02 DRAWINGS FOR ACCESSIBILITY REQUIREMENTS. DO NOT PROCEED WITH CONSTRUCTION WHEN OBJECTS (DOOR SWINGS, TOILET ACC, ETC.) EXTEND INTO THE "PERSONAL SPACE" OF PLUMBING FIXTURES. NOTIFY ARCHITECT IMMEDIATELY.
 11. ALL DIMENSIONS FOR PARTITION LOCATIONS ARE TO FACE OF STUD, CONCRETE OR CMU or CENTERLINE OF COLUMN OR OPENING.
 12. ALL INTERIOR WALLS DESIGNATED TO RECEIVE TOILET ACCESSORIES OR OTHER ITEMS DESIGNATED TO BE INSERTED WITHIN THE WALL CAVITY SHALL HAVE A MINIMUM THICKNESS REQUIRED TO ACCOMMODATE THE ITEM. THIS THICKNESS SHALL BE FOR THE ENTIRE WALL LENGTH UNO. NOTIFY ARCHITECT OF ANY CONFLICT.
 13. ALL DOOR JAMBS at HINGE SIDE OF DOOR SHALL BE 4 INCHES UNO.


PARTITION TYPE NOMENCLATURE (Re: PARTITION TYPE DETAIL FOR CLOSURE)		ADDITIONAL INFORMATION:	
TYPE:	CLOSURE:	STC RATING:	WHERE INDICATED, PROVIDE MIN STC RATING AS SPECIFIED USING SCHED PARTITION WITH STATED RATING or APPROVED ALTERNATE.
X 3 0 2 (53)			
0: CONC	1: 1/2" BRICK	0: NOT INSULATED	
1: 1/2" MTL	2: 1/2" MTL	1: INSULATED	
2: 1/2" MTL	3: 1/2" MTL	2: INSULATED+PND	
3: 1/2" MTL	4: 1/2" MTL	3: INSULATED+LEAD	
4: 1/2" MTL	5: 1/2" MTL	4: INSULATED WITH REQUIRED (STC) RATING	
5: 1/2" MTL	6: 1/2" MTL	5: INSULATED+PND+ACOU	
6: 1/2" MTL	7: 1/2" MTL	6: 1/2" MTL	
7: 1/2" MTL	8: 1/2" MTL	7: 1/2" MTL	
8: 1/2" MTL	9: 1/2" MTL	8: 1/2" MTL	
99: 1/2" MTL	100: 1/2" MTL	99: 1/2" MTL	

1 Floor Plan

SECOND FLOOR

1/16 = 1'-0"

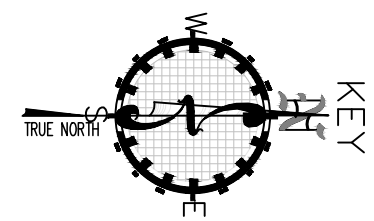

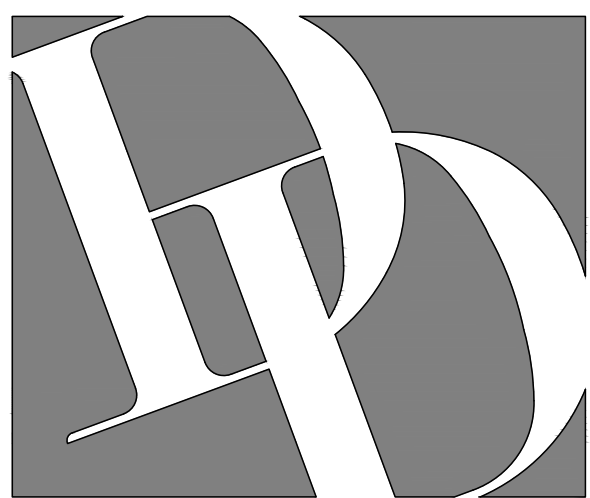

DIAMOND
DEVELOPMENT GROUP
ARCHITECTURE PLANNING CONSTRUCTION

700 Gemini • Suite 260
Houston • Texas
7 7 0 5 8
8 3 2 • 2 2 4 • 6 4 0 0

HAWARCH © AOL.COM

Revisions

No.	IOC	Date	Description
		09/02/26	ISSUE FOR PERMIT
			Issue for Permit
			Issue for Construction

**NOT FOR CONSTRUCTION
OR PERMIT
FOR REFERENCE ONLY**

This Document is for Information Only and may NOT be
used for Regulatory Approval, Permit or Construction.

0 16.0 32.0 48.0

SCALE: 1/16

PLOTTED: Sep 1 01, 2026 File: 2431.DD A301.DD.dwg

**SEDONA
55+**

29507 FM 2978, Magnolia,
Texas 77354

2431

Sheet Date: 09/03/25


Sheet Title:
THIRD FLOOR PLAN

Sheet No.:

A3-03

Drawn By: Project Manager Project Arch
JBK

© 2023 BY DIAMOND DEVELOPMENT + CONSTRUCTION GROUP LLC
All rights reserved. No parts of this document may be
reproduced or used in any form without prior authorization
from Diamond Development + Construction Group LLC.
The Texas Board of Architectural Examiners has jurisdiction
over complaints regarding the Professional Practices of
333 Goodridge, Suite 2-350, Austin, Texas 78701

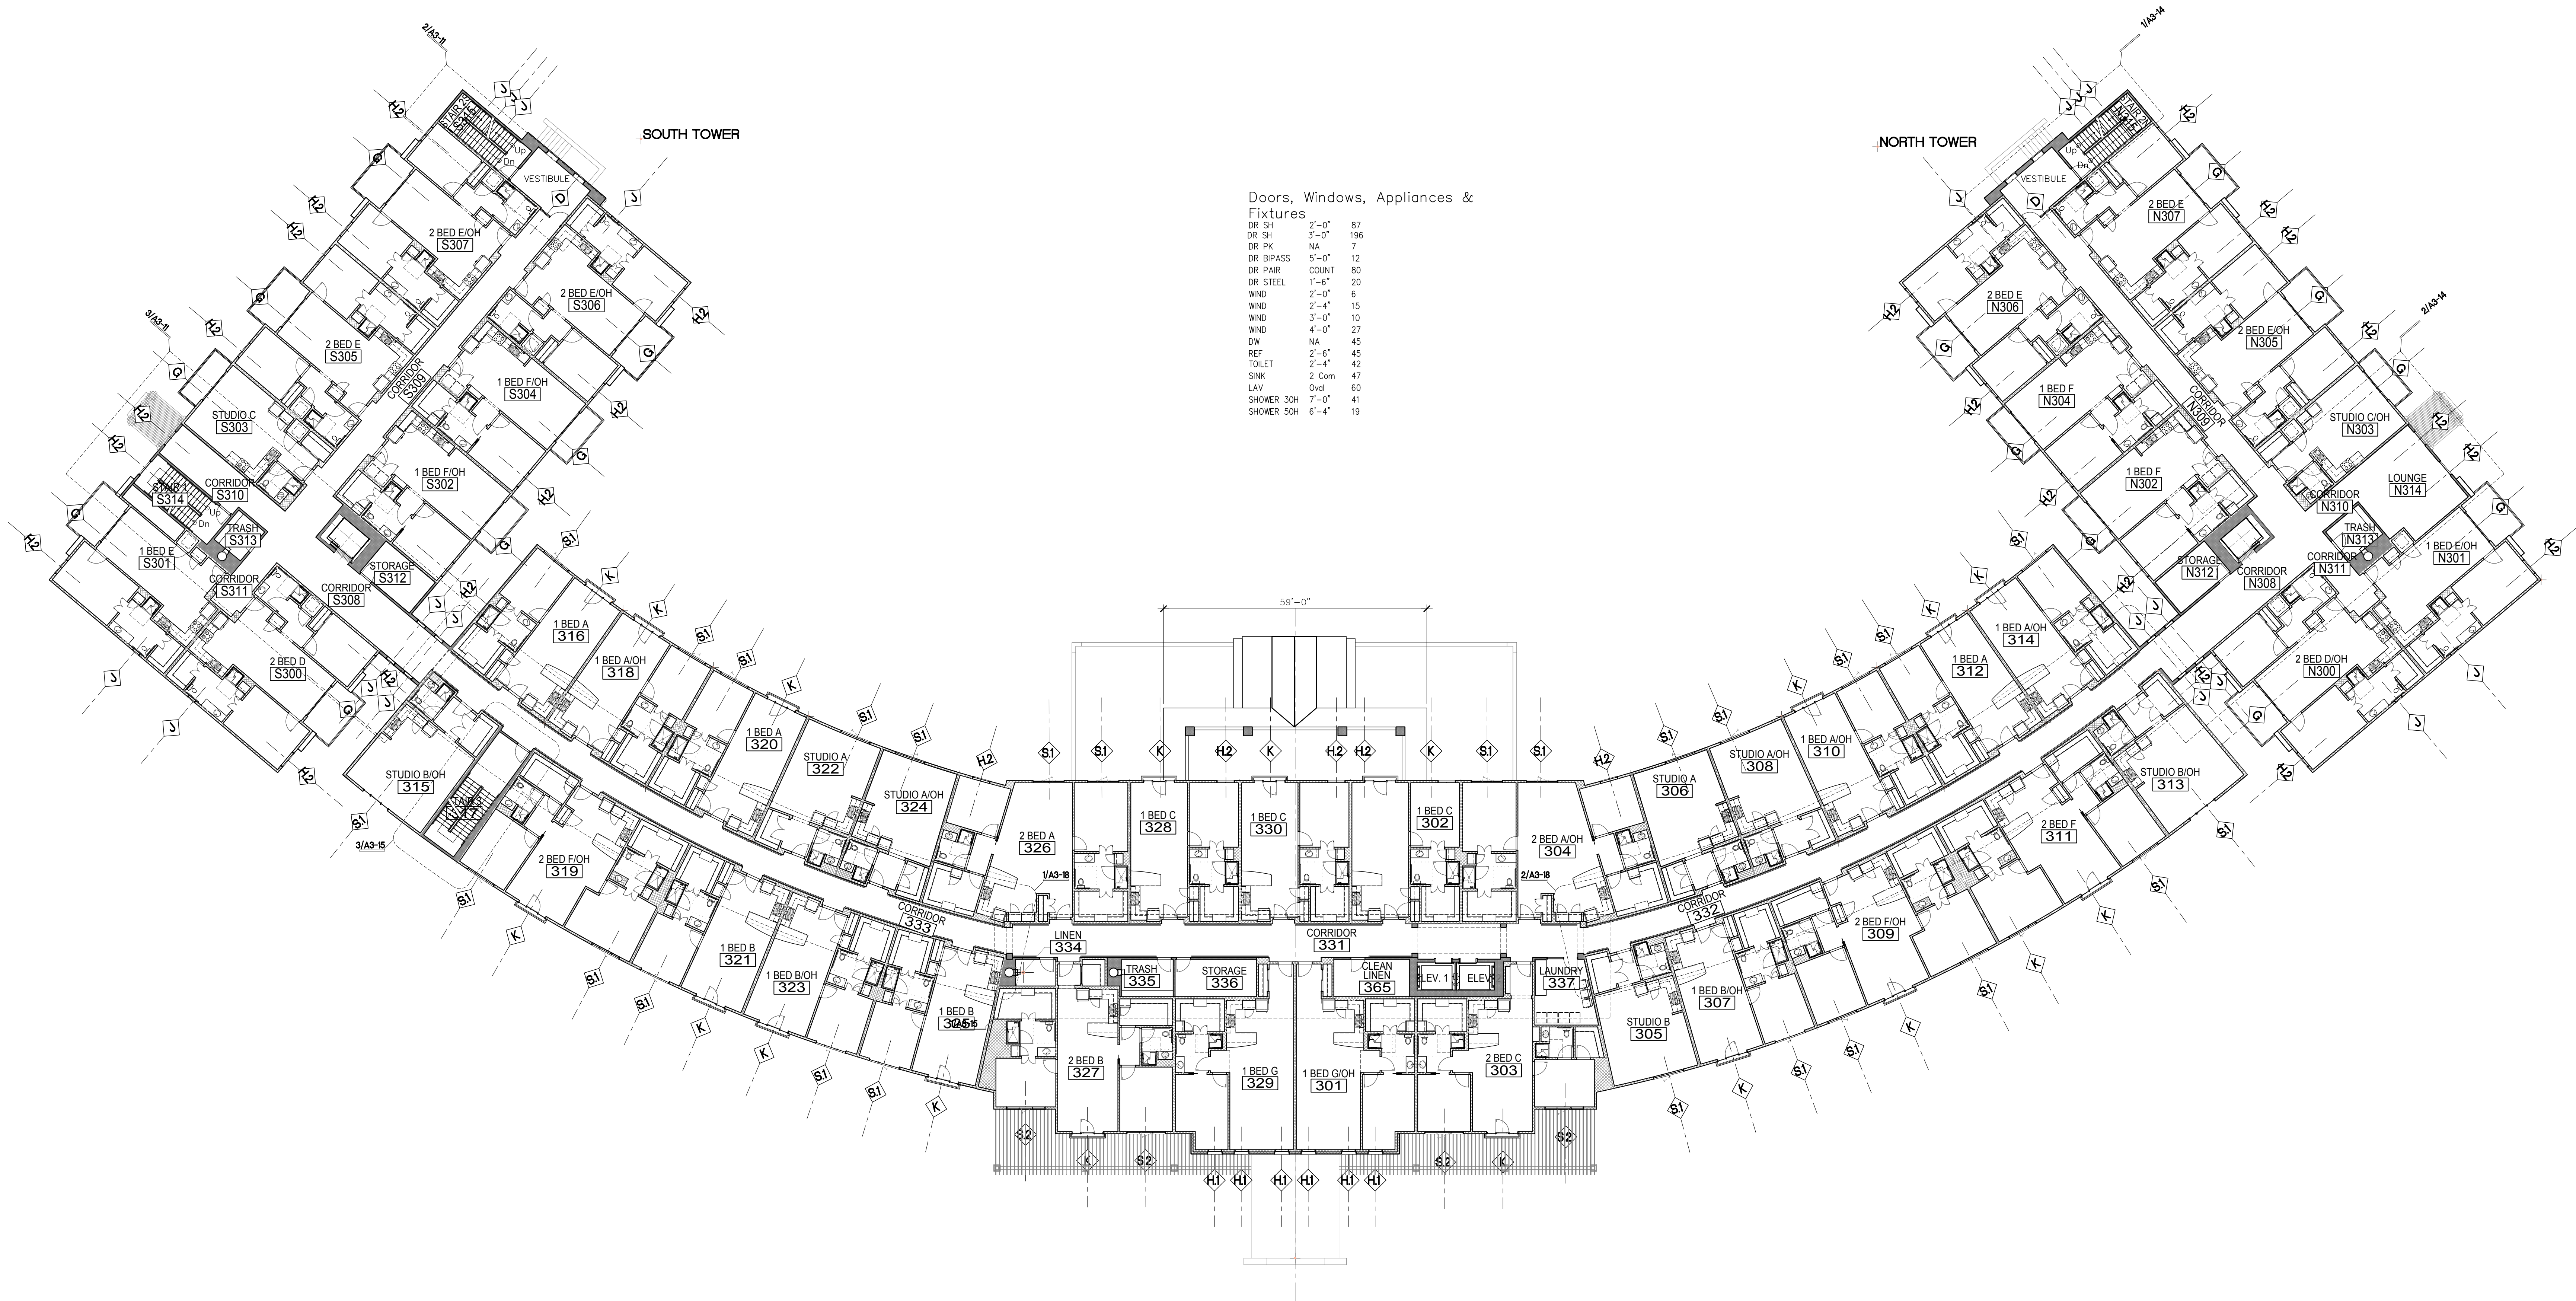

Doors, Windows, Appliances & Fixtures

DR SH	2'-0"	87
DR SH	3'-0"	196
DR PK	NA	7
DR BPASS	5'-0"	12
DR PAIR	COUNT	80
DR STEEL	1'-6"	20
WIND	2'-0"	6
WIND	2'-4"	15
WIND	3'-0"	10
WIND	4'-0"	27
DW	NA	45
REF	2'-6"	45
TOILET	2'-4"	42
SINK	2' Corn	47
LAV	Oval	60
SHOWER 30H	7'-0"	41
SHOWER 50H	6'-4"	19

- PARTITION TYPE NOTES**
1. ALL NEW WALLS SHOWN SHADED.
 2. ALL EXTERIOR WALLS 2x8s at 1ST & 2ND FLOORS, 2x6s at 3RD FLOOR, 2x4s at 4TH FLOOR.
 3. ALL INTERIOR DRYWALL PARTITIONS ON THIS SHEET SHALL AS FOLLOWS UNO:
NON-LOAD BEARING TYPE 402
AROUND TOILET ROOMS TYPE 412

WHERE FURR-OUT WALL PARTITION TYPE IS SHOWN AROUND STRUCTURE, AND DIMENSION NOT SHOWN, PLACE PARTITION AS TIGHT TO STRUCTURE AS POSSIBLE UNO. SEE PARTITION TYPES AND STANDARD FRAMING DETAILS FOR ADDITIONAL INFORMATION.


4. ALL PLUMBING WALL DRYWALL PARTITIONS SHALL BE:
at WALL HUNG WC LOCATIONS (UNO) TYPE C412, 18" Wide
at BACK TO BACK WALL HUNG WC LOCATIONS (UNO) TYPE C412, 22" Wide
at FLOOR MOUNT WC LOCATIONS (UNO) TYPE C412, 12" Wide
at BACK TO BACK FL MOUNT WC LOCATIONS (UNO) TYPE C412, 12" Wide
5. REFER TO A02 SHEETS FOR ADDITIONAL INFORMATION CONCERNING ACCESSIBILITY REQUIREMENTS AND NOTIFY ARCHITECT OF ANY DISCREPANCIES.
6. GYPSUM WALLBOARD SHALL COMPLY WITH ASTM C36. WALLBOARD TAPE & JOINT COMPOUND SHALL COMPLY WITH ASTM C475. INSTALLATION OF WALLBOARD SHALL COMPLY WITH ASTM C840, the RECOMMENDATIONS OF THE GYPSUM ASSOCIATION and SPECIFIC RECOMMENDATIONS OF THE MANUFACTURER or TESTING AGENCY.
7. ALL WET WALLS or WALLS TO RECEIVE TILE SHALL BE Durock Cementitious Backer Board or Approved Equal.
8. PROVIDE NO BLOCKING or REQUIRED at ALL FIRE LOCATIONS or as NOTED. FIRE RETARDANT TYPE WHERE REQUIRED.
9. PROVIDE FIRE DAMPERS, DOORS, HARDWARE, SEALANTS AND OTHER RATED ASSEMBLIES at PARTITION TYPES NOTED "X" or AS DESIGNATED AS FIRE and/or SMOKE PARTITIONS IN THE DOCUMENTS. ALL OTHER ASSEMBLIES ARE TO BE CONSTRUCTED IN ACCORDANCE WITH THESE DETAILS, FIRE CAULKING, ETC. NOT REQUIRED, AND ARE NOT INTENDED TO BE "RATED WALL CONSTRUCTION."
10. REFER TO A02 DRAWINGS FOR ACCESSIBILITY REQUIREMENTS. DO NOT PROCEED WITH CONSTRUCTION WHEN OBJECTS (DOOR SWINGS, TOILET ACC, ETC.) EXTEND INTO THE "PERSONAL SPACE" OF PLUMBING FIXTURES. NOTIFY ARCHITECT IMMEDIATELY.
11. ALL DIMENSIONS FOR PARTITION LOCATIONS ARE TO FACE OF STUD, CONCRETE OR CMU or CENTERLINE OF COLUMN OR OPENING.
12. ALL INTERIOR WALLS DESIGNATED TO RECEIVE TOILET ACCESSORIES OR OTHER ITEMS DESIGNATED TO BE INSERTED WITHIN THE WALL CAVITY SHALL HAVE A MINIMUM THICKNESS REQUIRED TO ACCOMMODATE THE ITEM. THIS THICKNESS SHALL BE FOR THE ENTIRE WALL LENGTH UNO. NOTIFY ARCHITECT OF ANY CONFLICT.
13. ALL DOOR JAMBS at HINGE SIDE OF DOOR SHALL BE 4 INCHES UNO.


14. PARTITION TYPE NOMENCLATURE (Re: PARTITION TYPE DETAIL FOR CLOSURE):
- | TYPE: | CLOSURE: | ADDITIONAL INFORMATION: |
|----------------|--|--|
| X: FIRE RATED | 0: NOT INSULATED | STC RATING: WHERE INDICATED, PROVIDE MIN STC RATING AS SPECIFIED USING SCHED PARTITION WITH STATED RATING or APPROVED ALTERNATE. |
| K: SMOKE RATED | 1: INSULATED | |
| M: SMOKE RATED | 2: INSULATED-LEAD | |
| N: SMOKE RATED | 3: INSULATED-LEAD | |
| O: SMOKE RATED | 4: INSULATED WITH REQUIRED (STC) RATING | |
| P: SMOKE RATED | 5: INSULATED WITH REQUIRED (STC) RATING | |
| Q: SMOKE RATED | 6: INSULATED WITH REQUIRED (STC) RATING | |
| R: SMOKE RATED | 7: INSULATED WITH REQUIRED (STC) RATING | |
| S: SMOKE RATED | 8: INSULATED WITH REQUIRED (STC) RATING | |
| T: SMOKE RATED | 9: INSULATED WITH REQUIRED (STC) RATING | |
| U: SMOKE RATED | 10: INSULATED WITH REQUIRED (STC) RATING | |
| V: SMOKE RATED | 11: INSULATED WITH REQUIRED (STC) RATING | |
| W: SMOKE RATED | 12: INSULATED WITH REQUIRED (STC) RATING | |
| X: SMOKE RATED | 13: INSULATED WITH REQUIRED (STC) RATING | |
| Y: SMOKE RATED | 14: INSULATED WITH REQUIRED (STC) RATING | |
| Z: SMOKE RATED | 15: INSULATED WITH REQUIRED (STC) RATING | |
15. INCREASED STC (~ +5 / Layer) RATING: WALLS IN THIS RM TO RECEIVE DESIGNATED (AB1/AB2) LAYERS ACOUSTIBLOCK BLOCK16, 1/8 THK SOUND INSULATION MATERIAL APPLIED DIRECTLY TO STUD per MANUFACTURER'S DIRECTIVE. FOR AB1 CONDITION, INSTALL (1) LAY on RM SIDE OF WALL. FOR AB2 CONDITION INSTALL on STUD EA SIDE OF WALL TO DECK.

1 Floor Plan

THIRD FLOOR

1/16 = 1'-0"

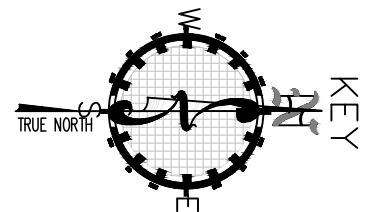

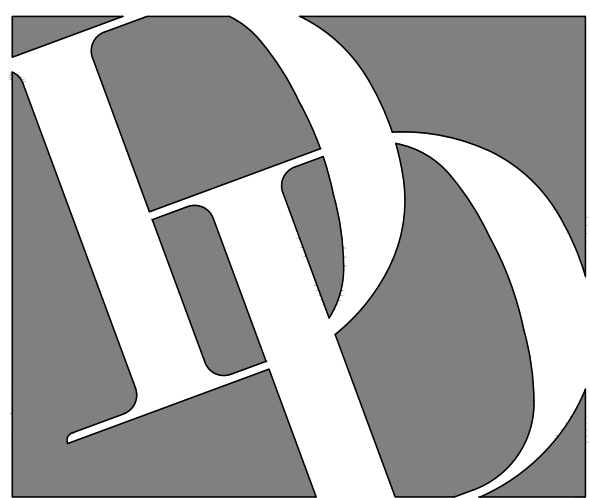

DIAMOND
DEVELOPMENT GROUP
ARCHITECTURE PLANNING CONSTRUCTION

700 Gemini • Suite 260
Houston • Texas
7 7 0 5 8
8 3 2 • 2 2 4 • 6 4 0 0

HAWARCH © AOL.COM

Revisions

No.	IOC	Date	Description
		09/02/26	ISSUE FOR PRICING
			Issue for Permit
			Issue for Construction

**NOT FOR CONSTRUCTION
OR PERMIT
FOR REFERENCE ONLY**

This Document is for Information Only and may NOT be
used for Regulatory Approval, Permit or Construction.

0 16.0 32.0 48.0
SCALE: 1/16

PLOTTED: Sep 1 01, 2026 File: 2431.DD A301.DD.dwg

**SEDONA
55+**

29507 FM 2978, Magnolia,
Texas 77354

2431

Sheet Date: 09/03/25

Sheet Title:


FORTH FLOOR PLAN

Sheet No.:

A3-04

Drawn By: Project Manager Project Arch
JBK

©2025 BY DIAMOND DEVELOPMENT + CONSTRUCTION GROUP LLC
All rights reserved. No parts of this document may be
reproduced or used in any form without prior authorization
from Diamond Development + Construction Group LLC.
The Texas Board of Architectural Examiners has jurisdiction
over complaints regarding the Professional Practices of
persons registered as Architects in Texas.
333 Goodridge, Suite 2-350 Austin, Texas 78701

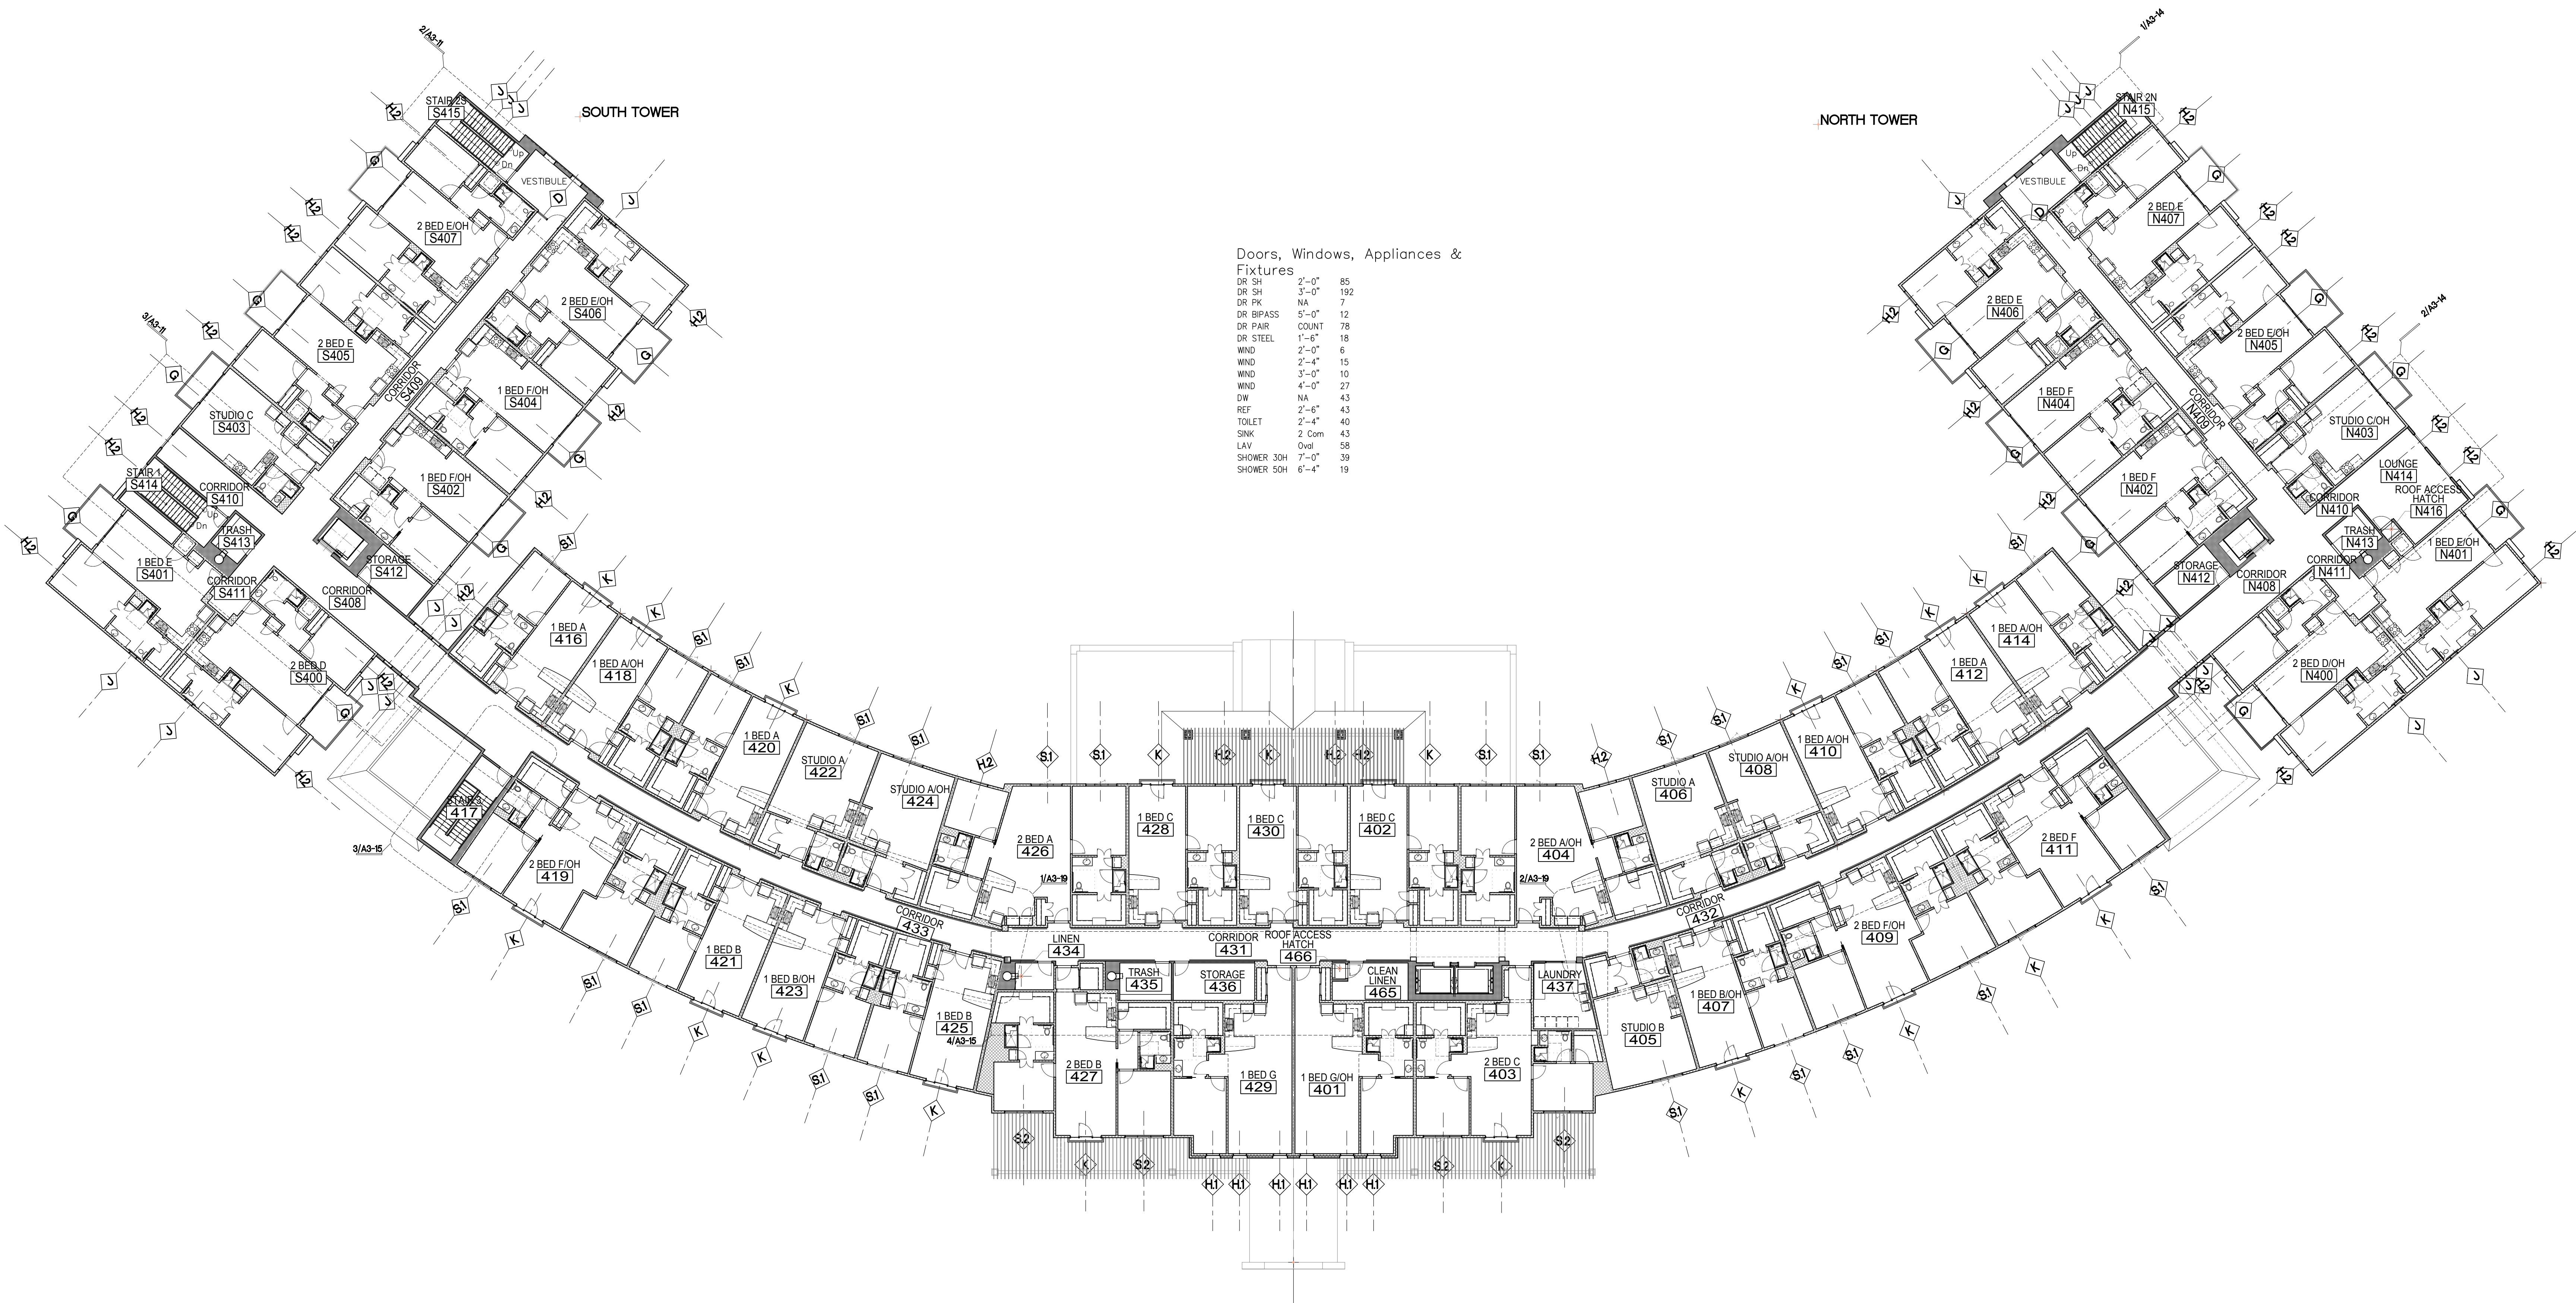

Doors, Windows, Appliances & Fixtures

DR SH	2'-0"	85
DR SH	3'-0"	192
DR PK	NA	7
DR BPASS	5'-0"	12
DR PAIR	COUNT	78
DR STEEL	1'-0"	18
WIND	2'-0"	6
WIND	2'-4"	15
WIND	3'-0"	10
WIND	4'-0"	27
DW	NA	43
REF	2'-6"	43
TOILET	2'-6"	40
SINK	2 Com	43
LAV	Oval	58
SHOWER 30H	7'-0"	39
SHOWER 50H	6'-4"	19

- PARTITION TYPE NOTES**
1. ALL NEW WALLS SHOWN SHADED.
2. ALL EXTERIOR WALLS 2x6s at 1ST & 2ND FLOORS, 2x6s at 3RD FLOOR, 2x4s at 4TH FLOOR.
3. ALL INTERIOR DRYWALL PARTITIONS ON THIS SHEET SHALL AS FOLLOWS UNO:
NON-LOAD BEARING TYPE 402
AROUND TOILET ROOMS TYPE 412


- WHERE FURR-OUT WALL PARTITION TYPE IS SHOWN AROUND STRUCTURE, AND DIMENSION NOT SHOWN, PLACE PARTITION AS TIGHT TO STRUCTURE AS POSSIBLE UNO. SEE PARTITION TYPES AND STANDARD FRAMING DETAILS FOR ADDITIONAL INFORMATION.
4. ALL PLUMBING WALL DRYWALL PARTITIONS SHALL BE:
at WALL HUNG WC LOCATIONS (UNO) TYPE C412, 18" Wide
at BACK TO BACK WALL HUNG WC LOCATIONS (UNO) TYPE C412, 22" Wide
at FLOOR MOUNT WC LOCATIONS (UNO) TYPE C412, 12" Wide
at BACK TO BACK FL MOUNT WC LOCATIONS (UNO) TYPE C412, 12" Wide
5. REFER TO A03 SHEETS FOR ADDITIONAL INFORMATION CONCERNING ACCESSIBILITY REQUIREMENTS AND NOTIFY ARCHITECT OF ANY DISCREPANCIES.
6. GYPSUM WALLBOARD SHALL COMPLY WITH ASTM C36. WALLBOARD TAPE & JOINT COMPOUND SHALL COMPLY WITH ASTM C475. INSTALLATION OF WALLBOARD SHALL COMPLY WITH ASTM C840, the RECOMMENDATIONS OF THE GYPSUM ASSOCIATION and SPECIFIC RECOMMENDATIONS OF THE MANUFACTURER or TESTING AGENCY.
7. ALL WET WALLS or WALLS TO RECEIVE TILE SHALL BE Durock Cementitious Backer Board or Approved Equal.
8. PROVIDE NO BLOCKING or REQUIRED at ALL FF&E LOCATIONS or as NOTED. FIRE RETARDANT TYPE WHERE REQUIRED.
9. PROVIDE FIRE DAMPERS, DOORS, HARDWARE, SEALANTS AND OTHER RATED ASSEMBLIES at PARTITION TYPES NOTED "X" or AS DESIGNATED AS FIRE and/or SMOKE PARTITIONS IN THE DOCUMENTS. ALL OTHER ASSEMBLIES ARE TO BE CONSTRUCTED IN ACCORDANCE WITH THESE DETAILS, FIRE CAULKING, ETC. NOT REQUIRED, AND ARE NOT INTENDED TO BE "RATED WALL CONSTRUCTION."
10. REFER TO A02 DRAWINGS FOR ACCESSIBILITY REQUIREMENTS. DO NOT PROCEED WITH CONSTRUCTION WHEN OBJECTS (DOOR SWINGS, TOILET ACC, ETC.) EXTEND INTO THE "PERSONAL SPACE" OF PLUMBING FIXTURES. NOTIFY ARCHITECT IMMEDIATELY.
11. ALL DIMENSIONS FOR PARTITION LOCATIONS ARE TO FACE OF STUD, CONCRETE OR CMU or CENTERLINE OF COLUMN OR OPENING.
12. ALL INTERIOR WALLS DESIGNATED TO RECEIVE TOILET ACCESSORIES OR OTHER ITEMS DESIGNATED TO BE INSERTED WITHIN THE WALL CAVITY SHALL HAVE A MINIMUM THICKNESS REQUIRED TO ACCOMMODATE THE ITEM. THIS THICKNESS SHALL BE FOR THE ENTIRE WALL LENGTH UNO. NOTIFY ARCHITECT OF ANY CONFLICT.
13. ALL DOOR JAMBS at HINGE SIDE OF DOOR SHALL BE 4 INCHES UNO.

14. PARTITION TYPE NOMENCLATURE (Re: PARTITION TYPE DETAIL FOR CLOSURE):
- | TYPE: | CLOSURE: | ADDITIONAL INFORMATION: |
|--------------------|--|-------------------------|
| K: FIRE RATED | STC RATING: WHERE INDICATED, PROVIDE MIN STC RATING AS SPECIFIED USING SCHED PARTITION WITH STATED RATING or APPROVED ALTERNATE. | |
| M: SMOKE RATED | | |
| C: SHADE WALL | | |
| D: SMOKE WALL | | |
| F: STAGGERED STUD | | |
| P: PURS OUT | | |
| A: AREA SEPARATION | | |
| #: STUD SIZE: | | |
- NO CURB:
- 1: To underside of CLG
- 2: 1 Layer to underside Deck
- 3: 2 Layer to underside Deck
- 4: 1 Layer to SET HT above CLG
- 5: 1 Layer to underside Deck
- 6: 1 Layer to 3" above CLG
- CURB:
- 0: To underside of CLG
- 1: To 3" above CLG
- 2: 1 Layer to underside Deck
- 3: 2 Layer to underside Deck
- 4: 1 Layer to underside Deck
- 5: 1 Layer to underside Deck
- 6: 2 Layer to underside Deck
15. INCREASED STC (~ +5 / Layer) RATING: WALLS IN THIS RM TO RECEIVE DESIGNATED (AB1/AB2) LAYERS ACOUSTIBLOCK BLOCK16, 1/8 THK SOUND INSULATION MATERIAL APPLIED DIRECTLY TO STUD per MANUFACTURER'S DIRECTIVE. FOR AB1 CONDITION, INSTALL (1) LAY on RM SIDE OF WALL. FOR AB2 CONDITION INSTALL on STUD EA SIDE OF WALL TO DECK.

1 Floor Plan

FOURTH FLOOR

1/16 = 1'-0"

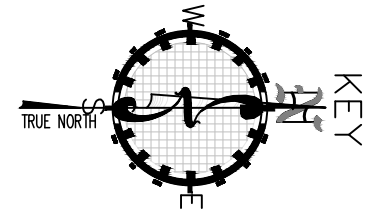



DIAMOND
DEVELOPMENT GROUP
ARCHITECTURE PLANNING CONSTRUCTION

700 Gemini • Suite 260
Houston • Texas
7 7 0 5 8
8 3 2 • 2 2 4 • 6 4 0 0


HAWARCH @ AOL.COM

Revisions

No.	IOC	Date	Description
		09/02/26	ISSUE FOR PRICING
			Issue for Permit
			Issue for Construction

FF A4-20

OPT-01 AR-SAND	A0 S1	1168 SF
OPT-02 AR-SAND	A0 S2	417 SF
OPT-03 AR-SAND	A0 S3	2390 SF
OPT-04 AR-SAND	A0 S4	15 SF
OPT-05 AR-SAND	A0 S5	92 SF
OPT-07 AR-SAND	A0 S7	307 SF
OPT-09 AR-SAND	A0 S9	180 SF
CT-04 BRICK163	A0 S24	68 SF
CT-04 BRICK163	A0 S24	79 SF
LVT-02 BRICK173	A0 S28	594 SF
CT-14 BRICK3	A0 S48	189 SF
CT-05 DRYWALL	A0 S65	381 SF
CT-06 GRID	A0 S48	1898 SF
VT-01 GRID	A0 S96	76 SF
CT-03 GRID	A0 S192	2046 SF

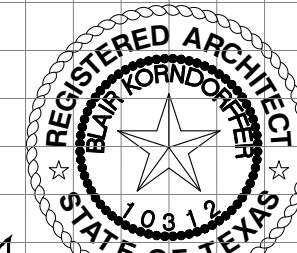

0 4.0 8.0 12.0
SCALE: 1/4"
PLOTED: Sept 15, 2026 File: 2431.00 LF: A401.00 TIME: 07

SEDONA 55+

29507 FM 2978, Magnolia,
Texas 77354

2431
Sheet Date: 11/07/25
Sheet Title:

**FIRST FLOOR
PUBLIC SPACES**

Sheet No.:

A4-20


Drawn By Project Manager Project Arch
JKK

© 2023 by Diamond Development + Construction Group, LLC
All rights reserved. No part of this document may be
reproduced or used in any form without prior authorization
from Diamond Development + Construction Group, LLC.
The Texas Board of Architectural Examiners has jurisdiction
over complaints regarding the Professional Practices of
persons registered as Architects in Texas.
333 Guadalupe, Suite 2-350, Austin, Texas 78701



1 FLOOR PLAN

ENLARGED FIRST FLOOR - COMM'N SPACE 1/4" = 1'-0"

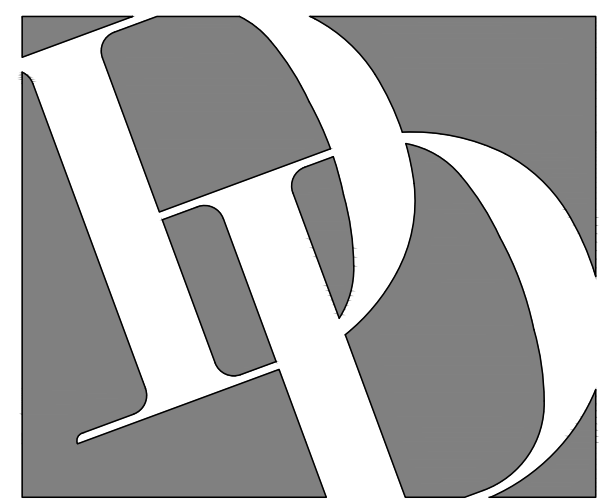


DIAMOND
DEVELOPMENT GROUP
ARCHITECTURE PLANNING CONSTRUCTION

700 Gemini • Suite 260
Houston • Texas
7 7 0 5 8
8 3 2 • 2 2 4 • 6 4 0 0

HAWARCH @ AOL.COM

Revisions

No.	IOC	Date	Description
		09/02/26	ISSUE FOR PRICING
			Issue for Permit
			Issue for Construction

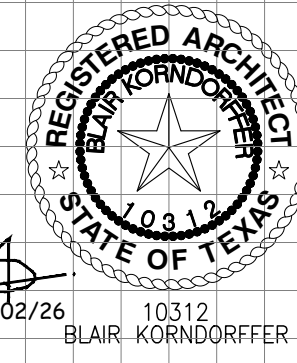

0 4.0 8.0 12.0
SCALE: 1/4"

PLOTTED: Sept 30, 2026 File: 2431.00 LF: A401.00 TAME: 01

SEDONA 55+

29507 FM 2978, Magnolia,
Texas 77354

2431

Sheet Date: 11/07/25

Sheet Title:

**FIRST FLOOR
PUBLIC SPACES**


Sheet No.:

A4-21

Drawn By Project Manager Project Arch
JBK

© 2023 BY DIAMOND DEVELOPMENT + CONSTRUCTION GROUP, LLC
All rights reserved. No part of this document may be
reproduced or used in any form without prior authorization
from: DD Construction Development + Construction Group, LLC.
The Texas Board of Architectural Examiners has jurisdiction
over complaints regarding the Professional Practices of
persons registered as Architects in Texas.
333 Guadalupe, Suite 2-350, Austin, Texas 78701



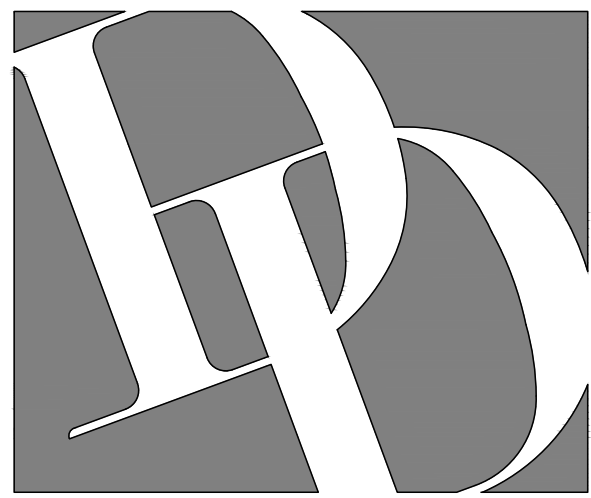



D I A M O N D
DEVELOPMENT GROUP
ARCHITECTURE PLANNING CONSTRUCTION

700 Gemini • Suite 260
Houston • Texas
7 7 0 5 8
8 3 2 • 2 2 4 • 6 4 0 0

HAWARCH @ AOL.COM

Revisions

No.	IOC	Date	Description
		09/02/26	ISSUE FOR PRICING
			Issue for Permit
			Issue for Construction

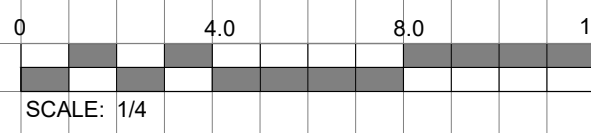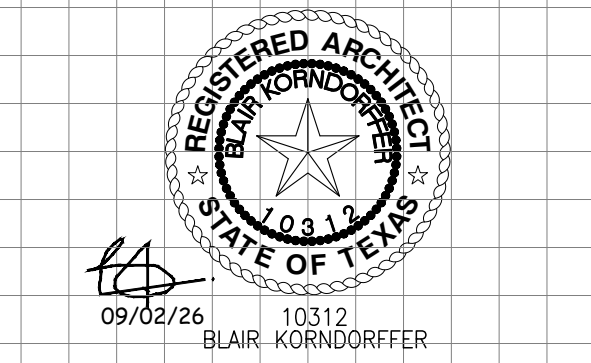

PLOTTED: Sept 30, 2026 File: 2431.00 LF: A401.00 TIME: 05

SEDONA
55+

29507 FM 2978, Magnolia,
Texas 77354

2431

Sheet Date: 11/07/25

Sheet Title:


**FIRST FLOOR
PUBLIC SPACES**

Sheet No.:

A4-22


Drawn By Project Manager Project Arch
JEK

© 2023 by Diamond Development + Construction Group, LLC
All rights reserved. No part of this document may be reproduced or used in any form without prior authorization from Diamond Development + Construction Group, LLC.
The Texas Board of Architectural Examiners has jurisdiction over complaints regarding the Professional Practices of persons registered as Architects in Texas.
333 Guadalupe, Suite 2-350, Austin, Texas 78701

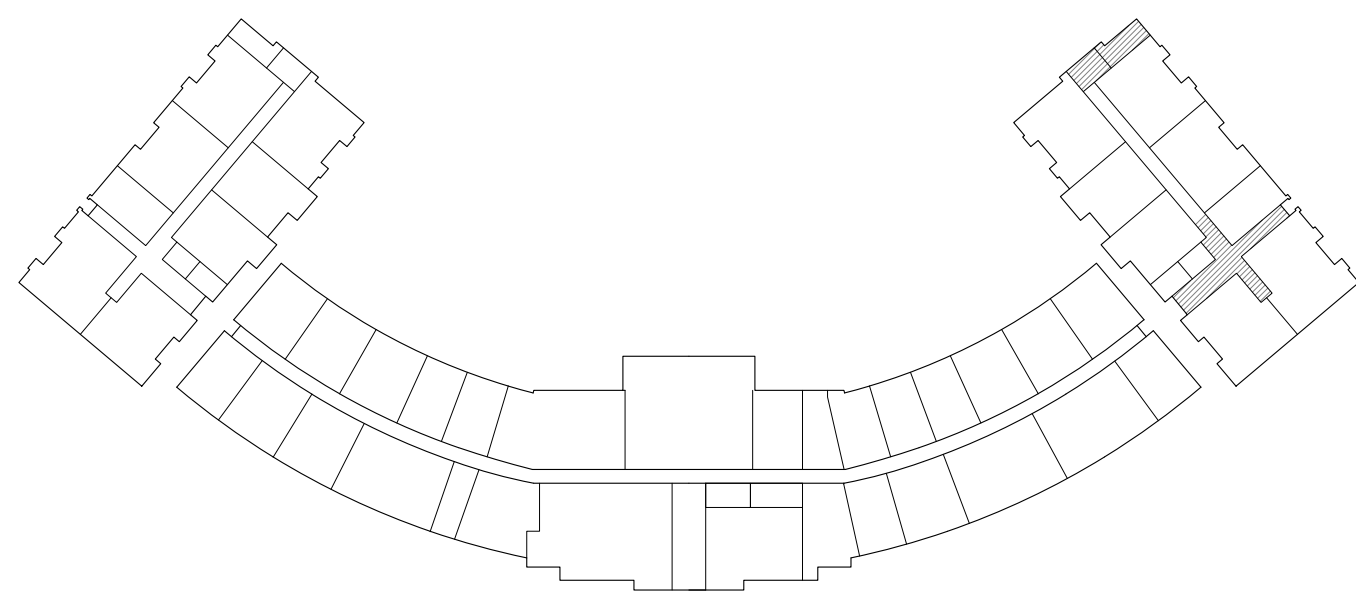


FF A4-22

OPT-04 AR-SAND A0 S4 755 SF
VT-01 ORD A40 S96 130 SF

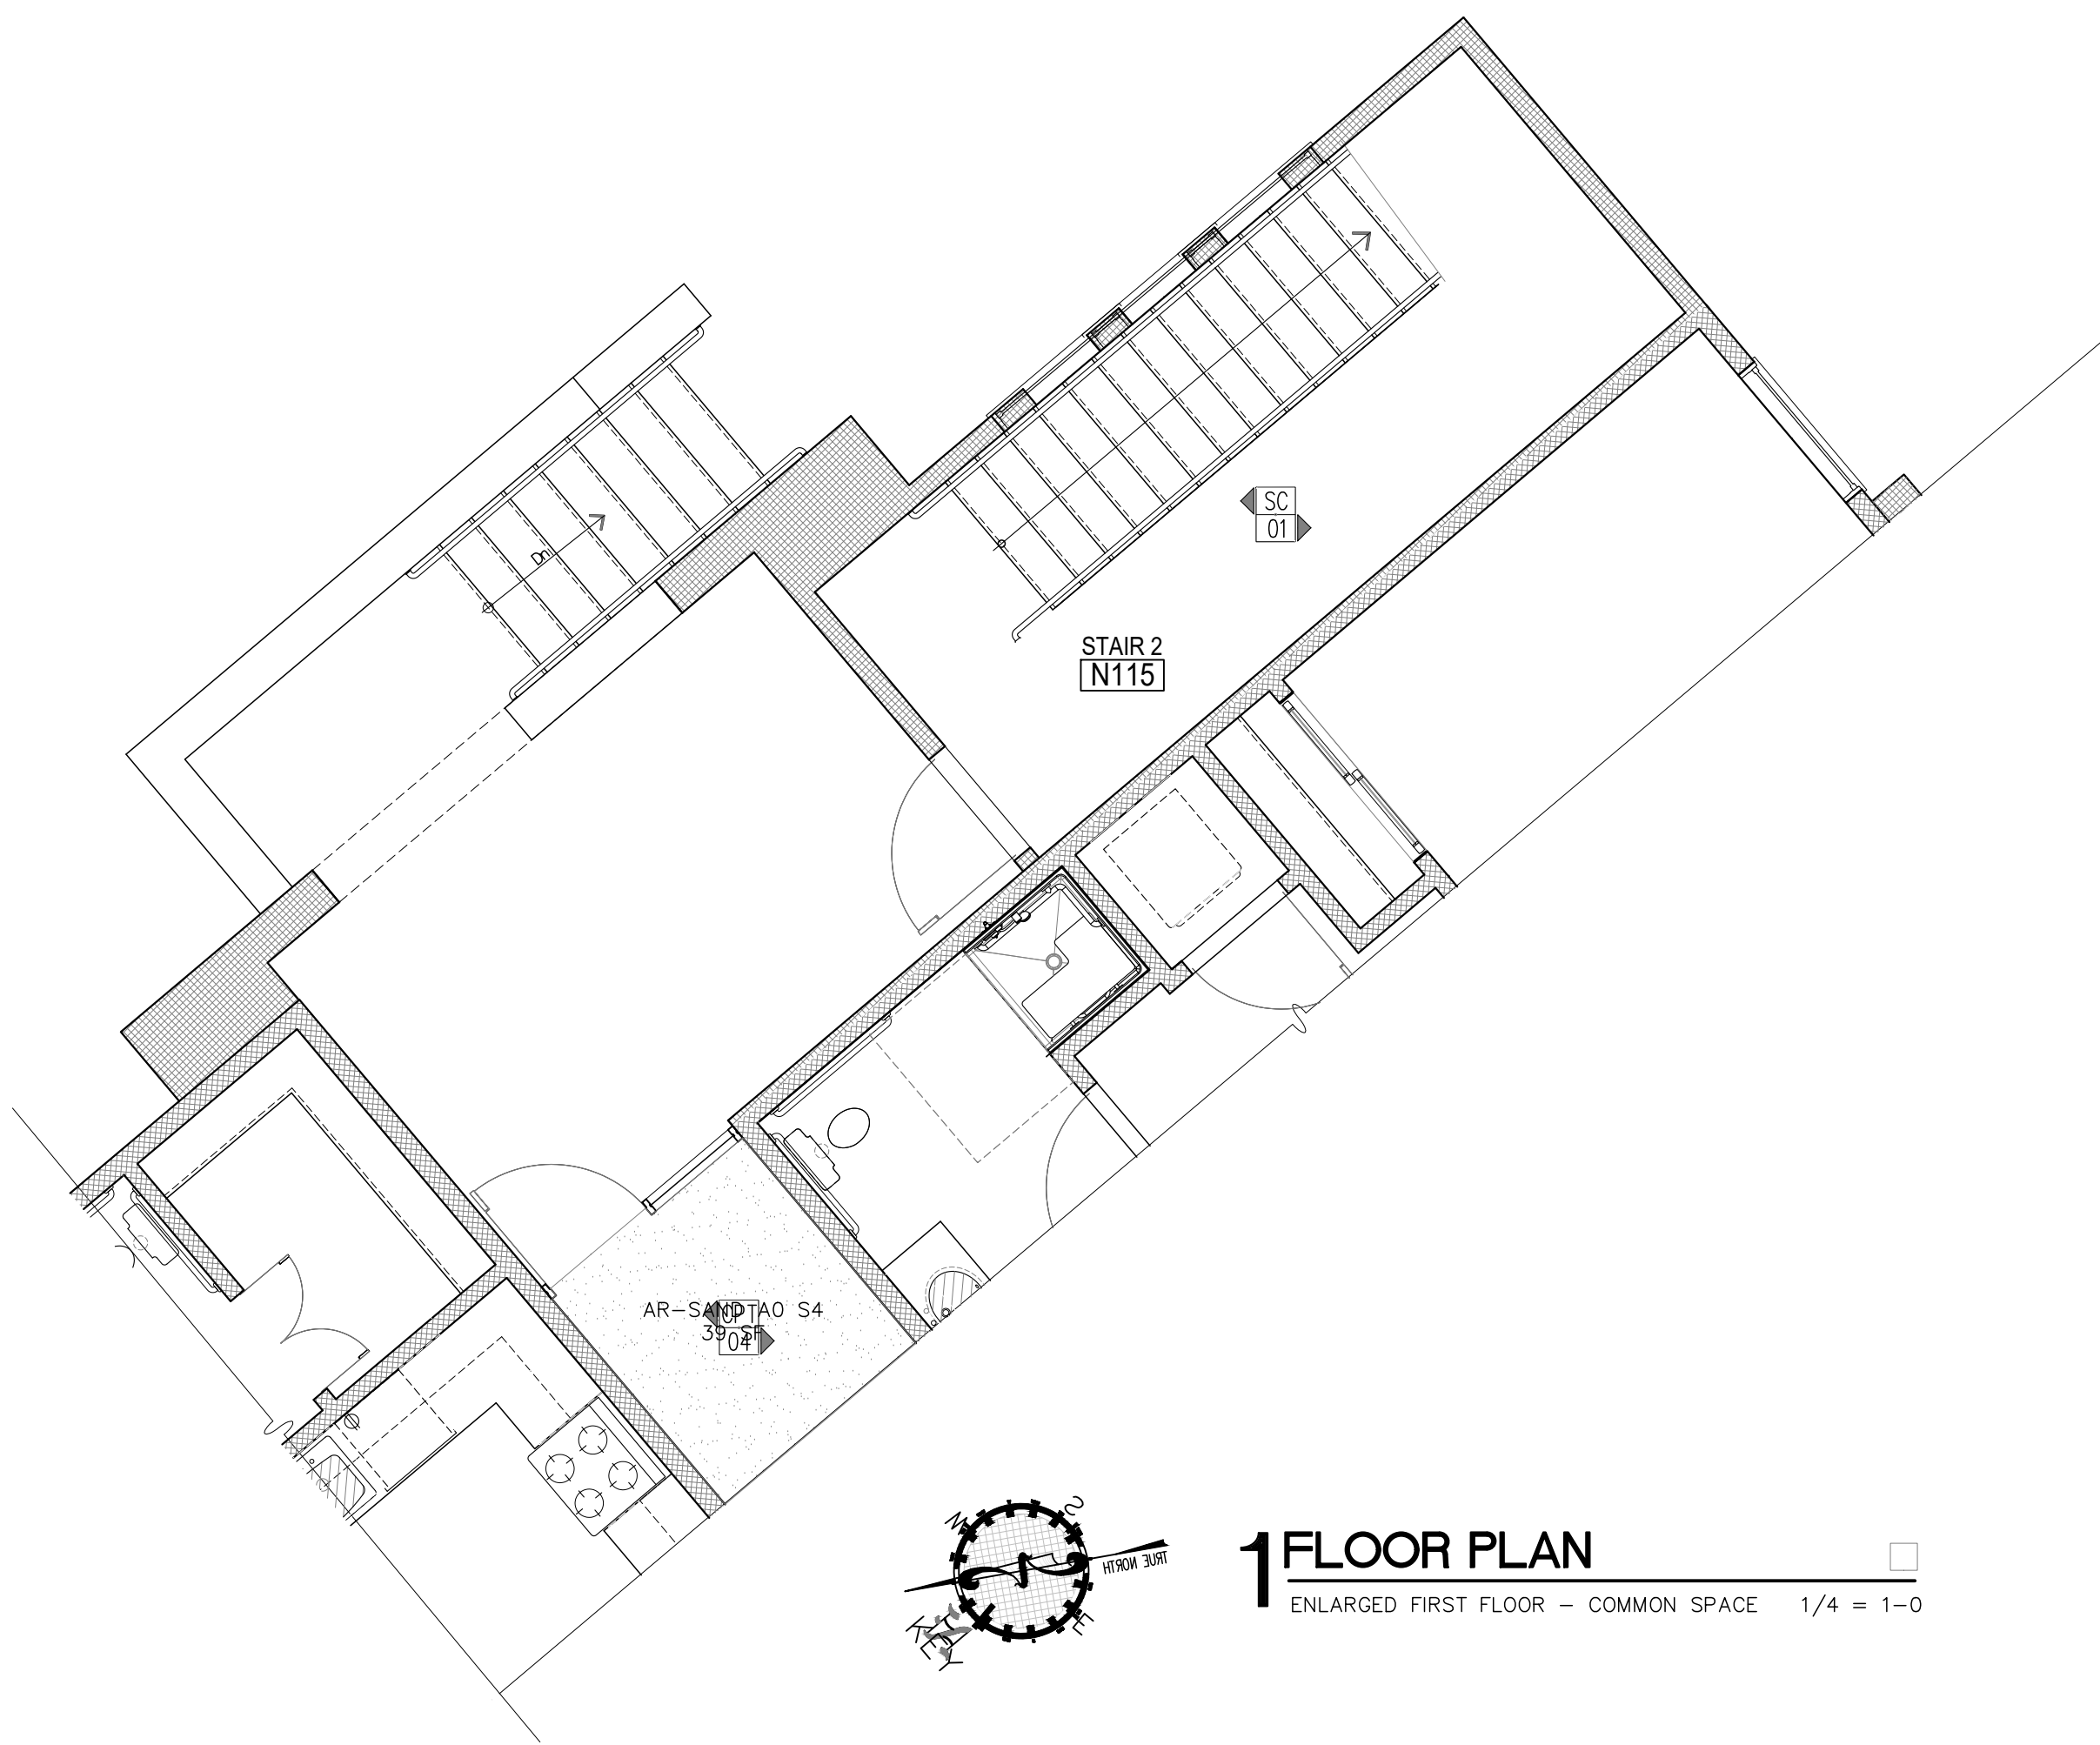



1 FLOOR PLAN

ENLARGED FIRST FLOOR - COMMON SPACE 1/4 = 1-0

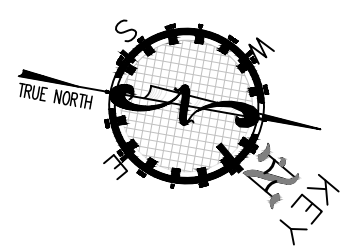


2 FLOOR PLAN

ENLARGED FIRST FLOOR - COMMON SPACE 1/4 = 1-0

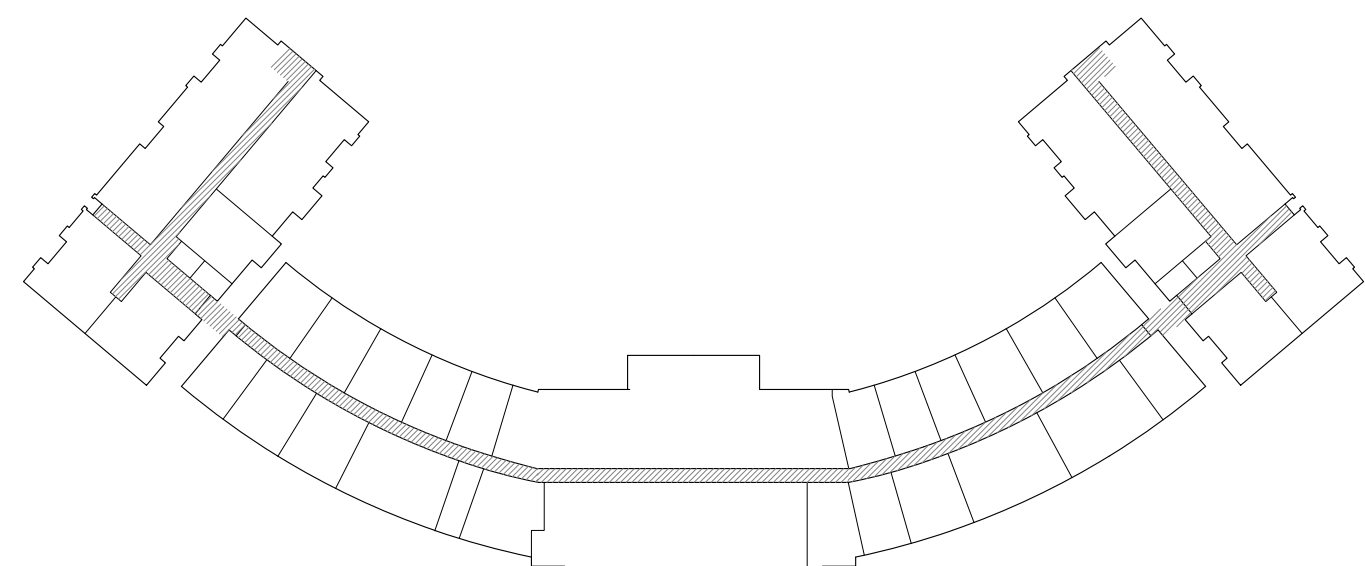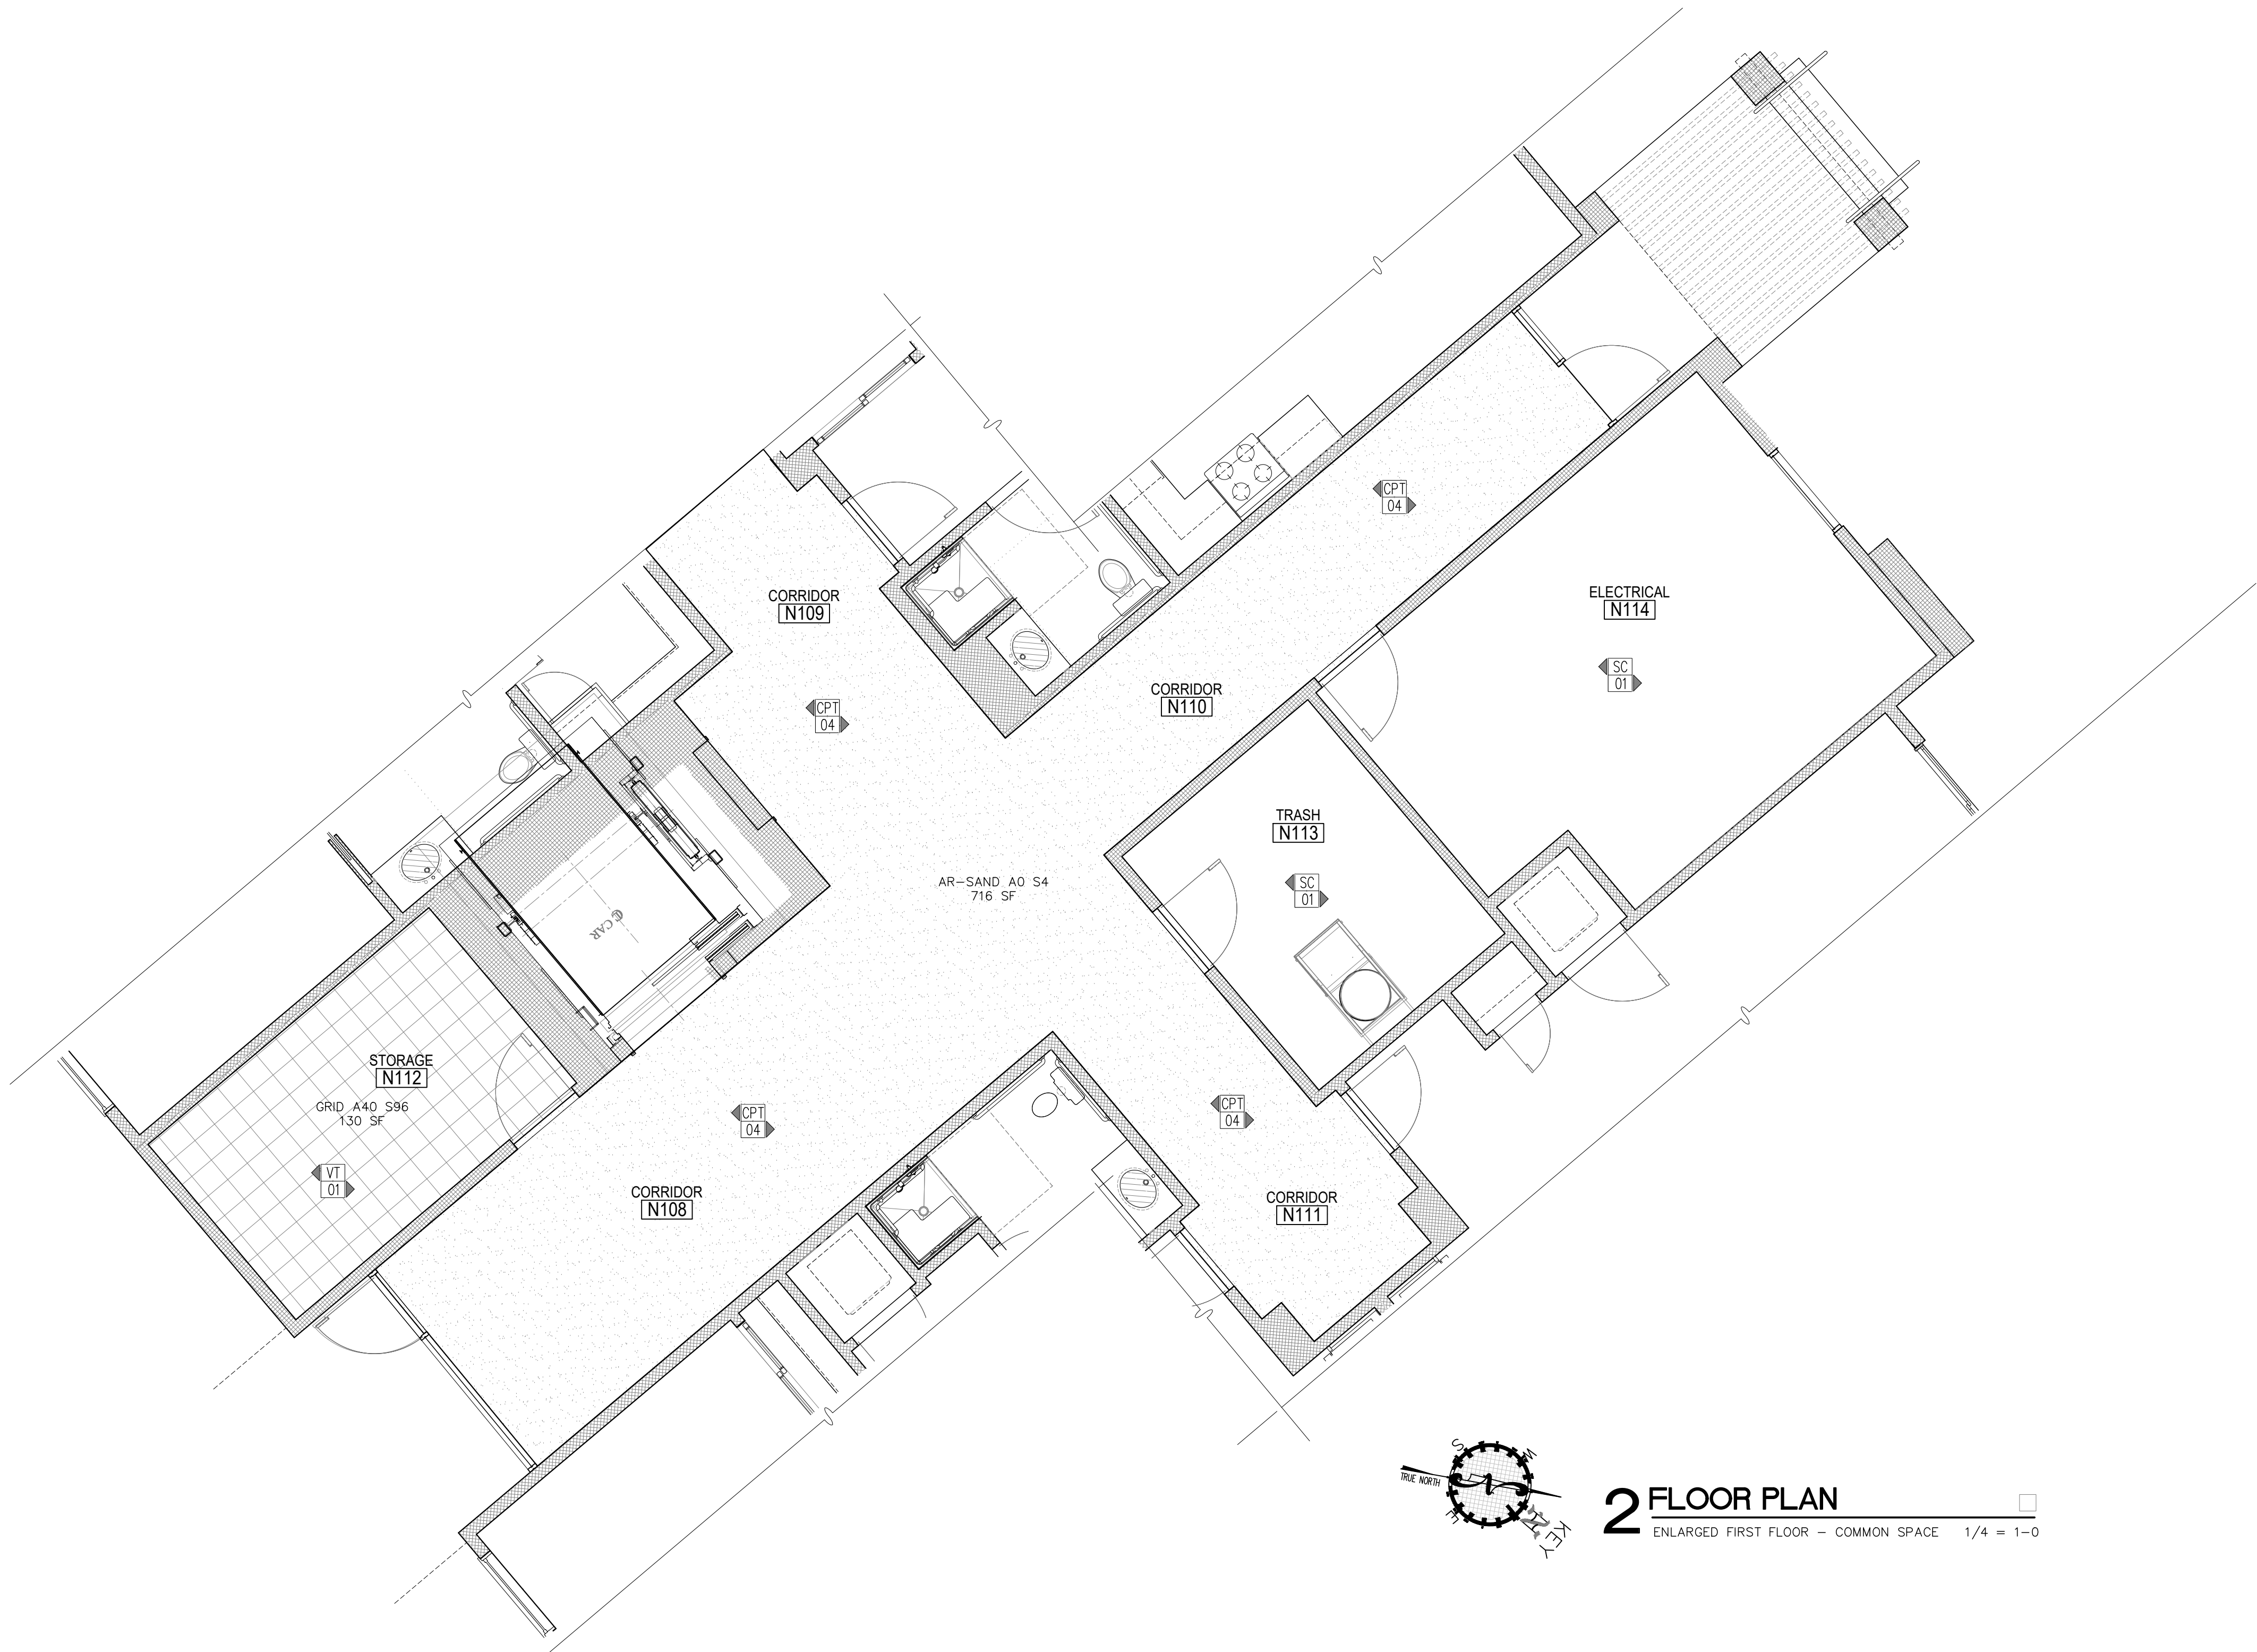


4: KEY MAP

4th FLOOR- CORRIDOR
AR-SAND A0 S4
6164 SF

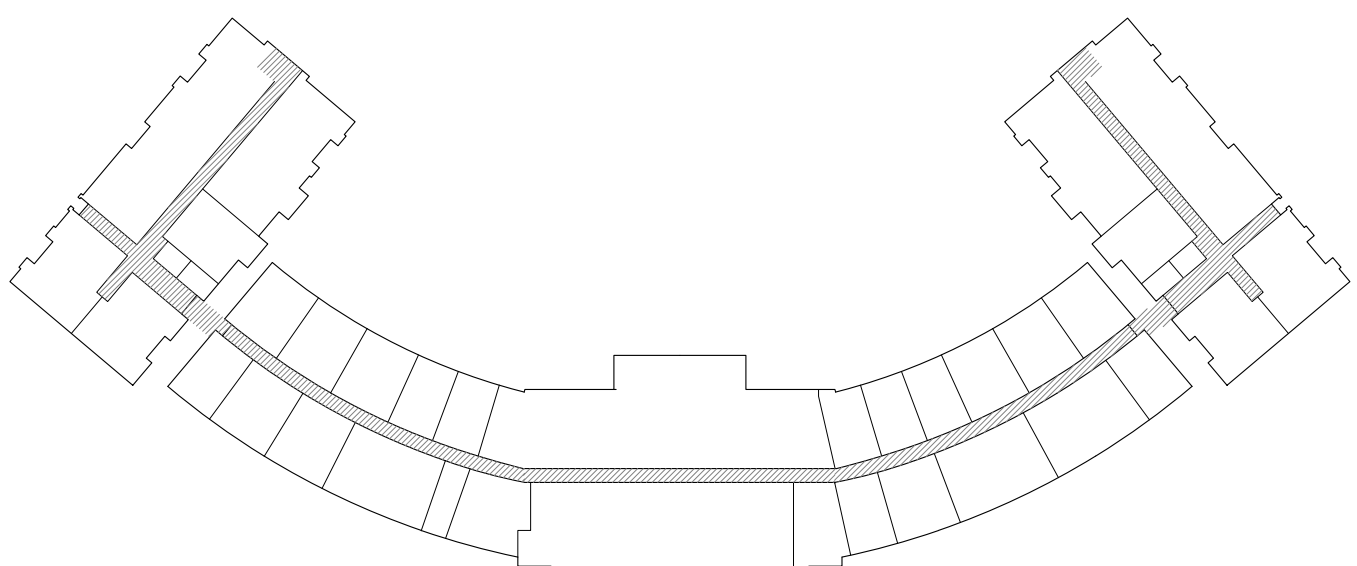


3: KEY MAP

3rd FLOOR- CORRIDOR
AR-SAND A0 S4
5893 SF

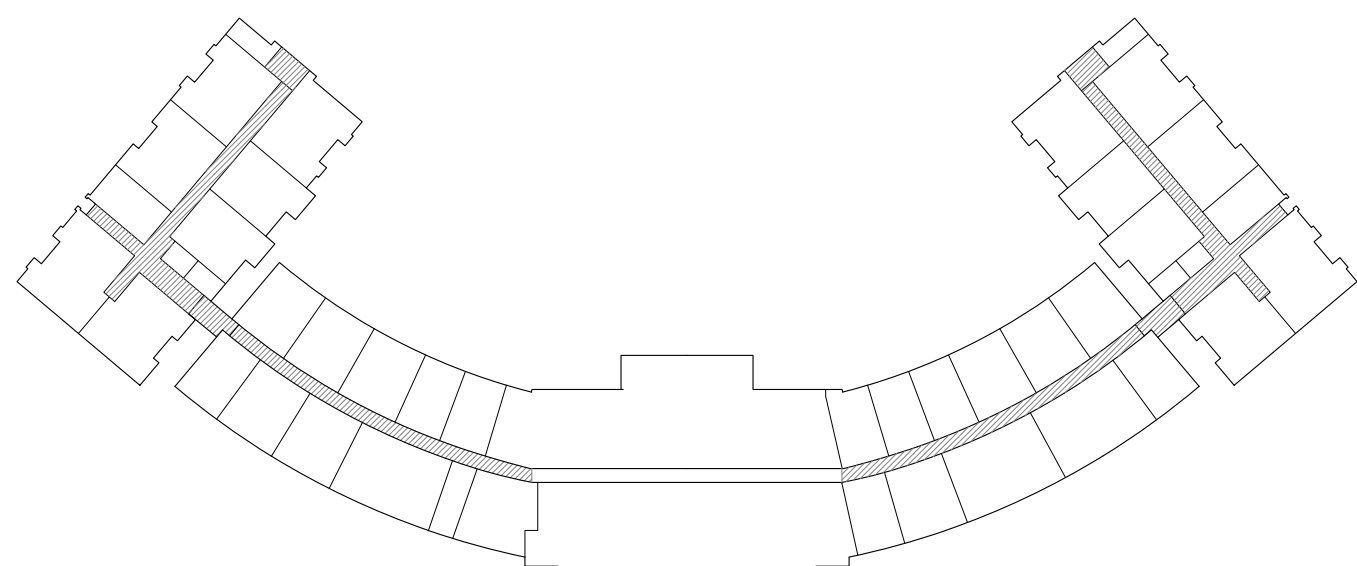


2: KEY MAP

2nd FLOOR- CORRIDOR
AR-SAND A0 S4
4884 SF

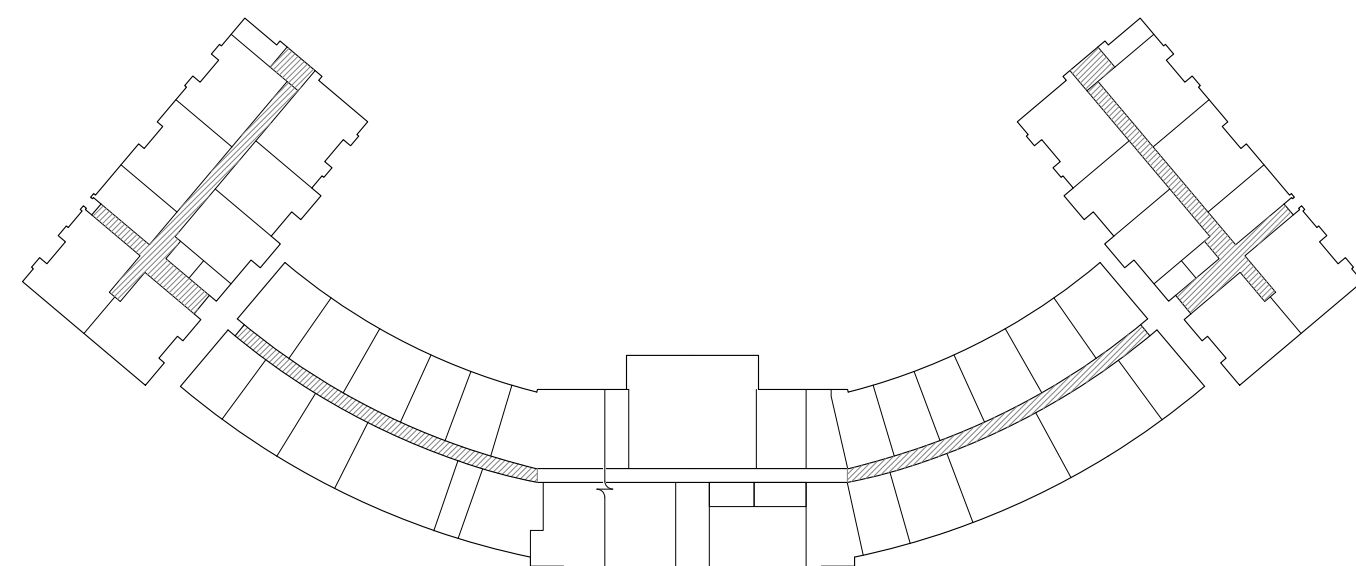

1: KEY MAP

1st FLOOR- CORRIDOR
AR-SAND A0 S4
4172 SF

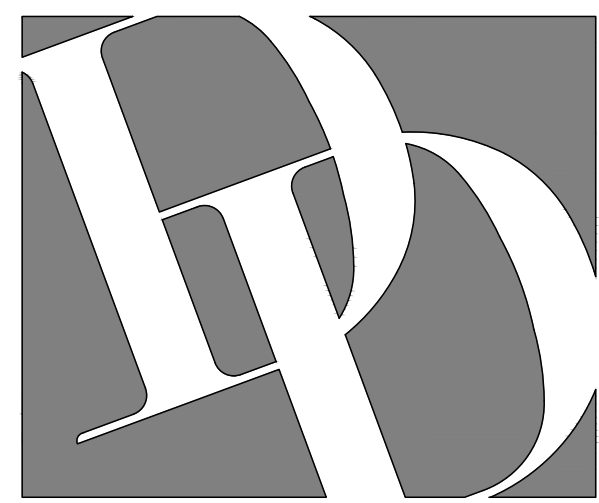

DIAMOND
DEVELOPMENT GROUP
ARCHITECTURE PLANNING CONSTRUCTION

700 Gemini • Suite 260
Houston • Texas
7 7 0 5 8
8 3 2 • 2 2 4 • 6 4 0 0

HAWARCH @ AOL.COM


Revisions

No.	IOC	Date	Description
		09/02/26	ISSUE FOR PRICING
			Issue for Permit
			Issue for Construction

FF A4-23

6736.00

CPT-04 AR-SAND	A0 S4	1731 SF
CPT-05 AR-SAND	A0 S5	125 SF
CPT-06 AR-SAND	A0 S6	1069 SF
LVT 02 BRICK173	A0 S28	418 SF
CT 00 BRICK173	A0 S35	97 SF
CT-16 BRICK3	A0 S48	137 SF
CT-19 DRYWALL	A0 S130	690 SF
CPT-08 LINE	A0 S48	1279 SF
CPT-10 AR-SAND	A0 S10	190 SF

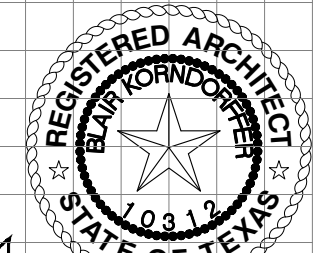

09/02/26 10312
BLAIR KORNDORFFER

0 4.0 8.0 12.0
SCALE: 1/4"

PLOTTED: Sept 15, 2026 File: 2431.dwg LPI: A401.00 TAME: 01

SEDONA 55+

29507 FM 2978, Magnolia,
Texas 77354

2431

Sheet Date: 11/07/25

Sheet Title:


SECOND FLOOR PUBLIC SPACES

Sheet No.:

A4-23


Drawn By Project Manager Project Arch
JBK

© 2023 by Diamond Development + Construction Group, LLC
All rights reserved. No part of this document may be
reproduced or used in any form without prior authorization
from Diamond Development + Construction Group, LLC.
The Texas Board of Architectural Examiners has jurisdiction
over complaints regarding the Professional Practices of
persons registered as Architects in Texas.
333 Guadalupe, Suite 2-350, Austin, Texas 78701

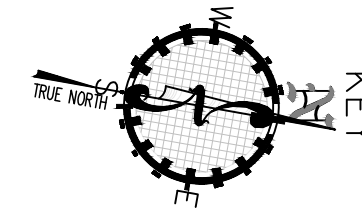

1 FLOOR PLAN

ENLARGED SECOND FLOOR - COMMON SPACE 1/4 = 1'-0"

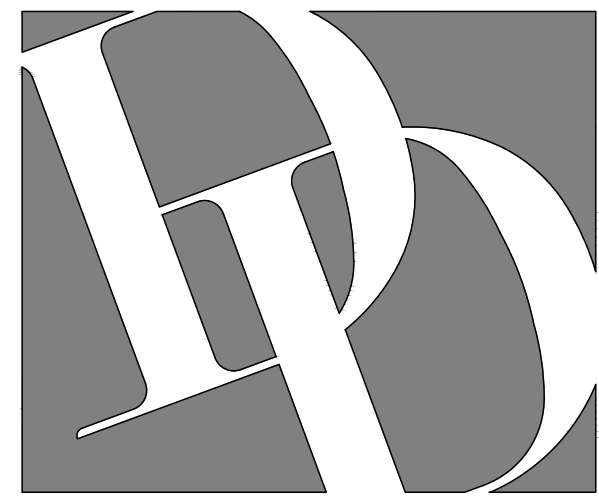


DIAMOND
DEVELOPMENT GROUP
ARCHITECTURE PLANNING CONSTRUCTION

700 Gemini • Suite 260
Houston • Texas
7 7 0 5 8
8 3 2 • 2 2 4 • 6 4 0 0

HAWARCH @ AOL.COM

Revisions

No.	IOC	Date	Description
		09/02/26	ISSUE FOR PRICING
			Issue for Permit
			Issue for Construction

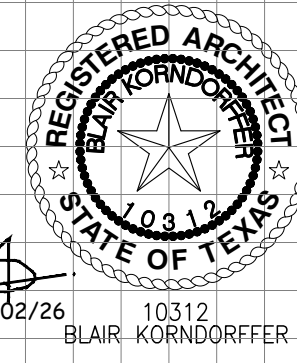

0 4.0 8.0 12.0
SCALE: 1/4"

PLOTTED: Sept 30, 2026 File: 2431.dwg L1: A401.00 TIME: 01

SEDONA
55+

29507 FM 2978, Magnolia,
Texas 77354

2431

Sheet Date: 1/1/07/25


Sheet Title:
**SECOND-FOURTH FLOOR
PUBLIC SPACES**


Sheet No.:

A4-24

Drawn By Project Manager Project Arch
JEK

© 2023 BY DIAMOND DEVELOPMENT + CONSTRUCTION GROUP, LLC
All rights reserved. No part of this document may be reproduced or used in any form without prior authorization from DIAMOND DEVELOPMENT + CONSTRUCTION GROUP, LLC.
The Texas Board of Architectural Examiners has jurisdiction over complaints regarding the Professional Practices of persons registered as Architects in Texas.
333 Guadalupe, Suite 2-350, Austin, Texas 78701

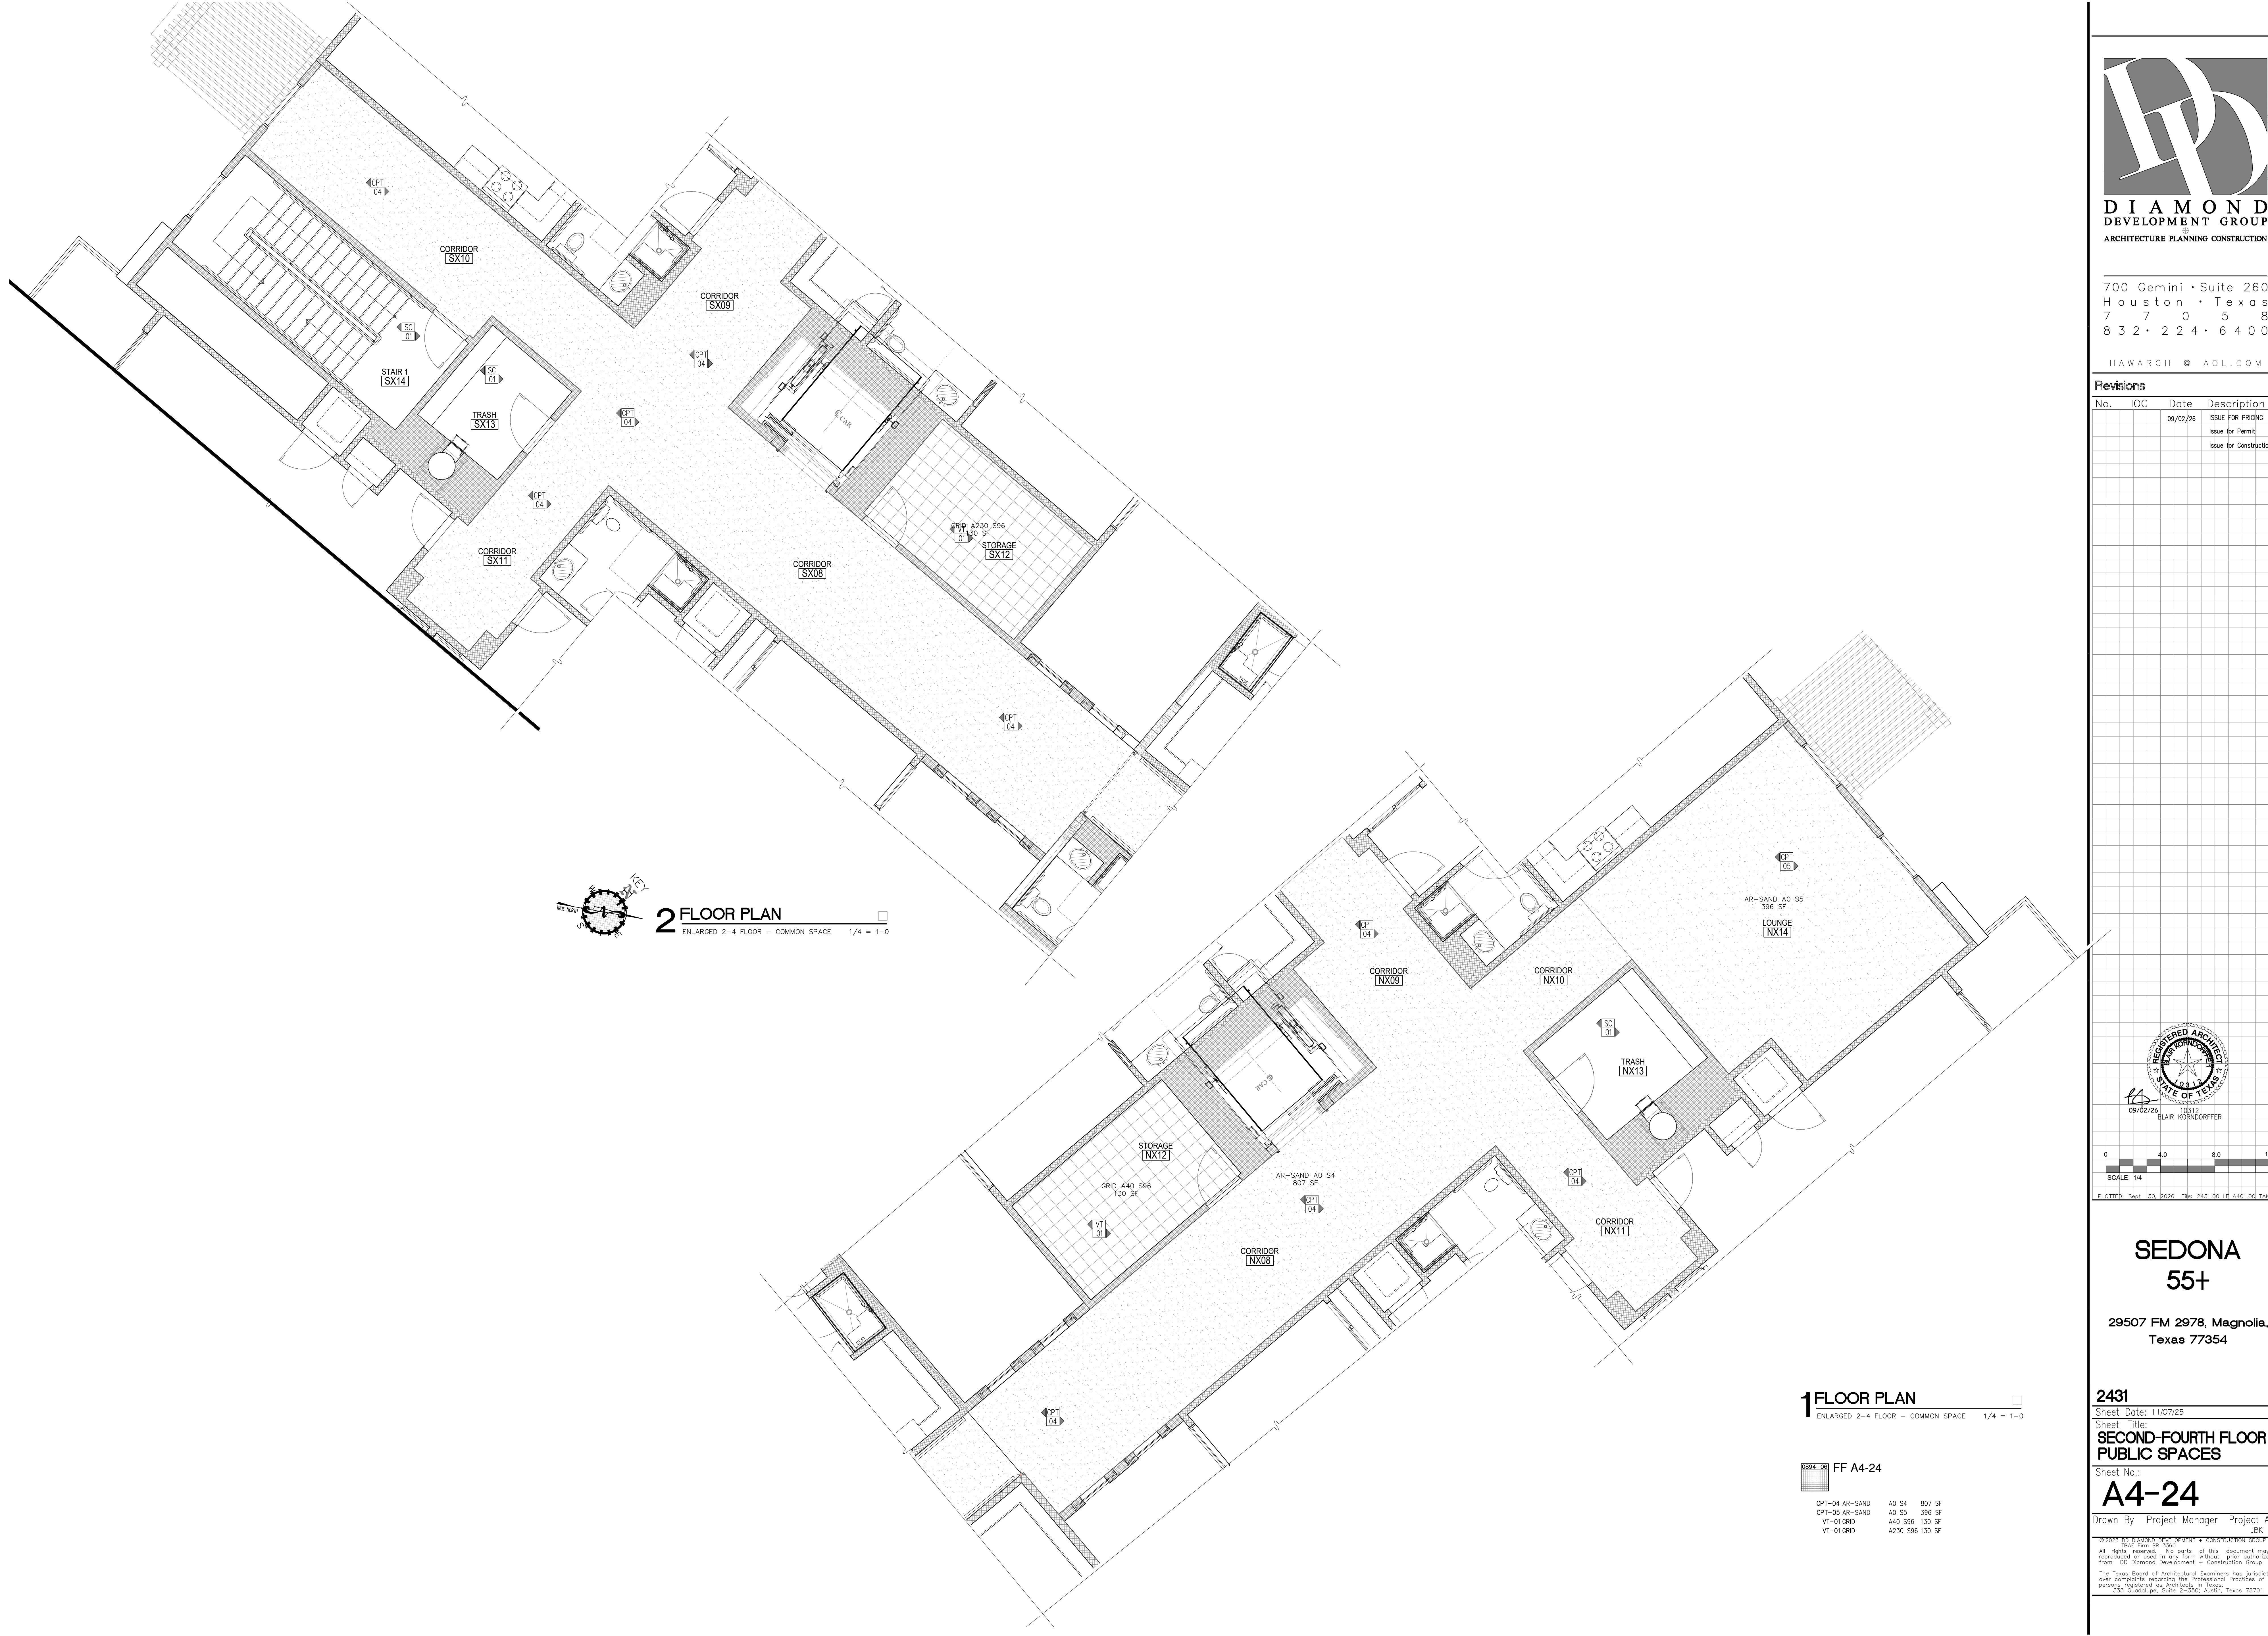

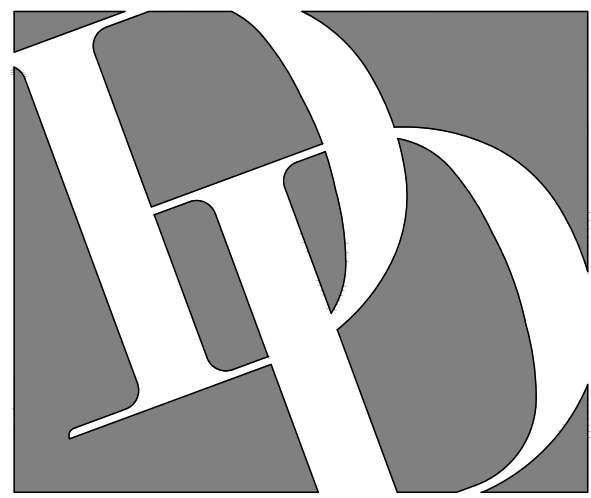

DIAMOND
DEVELOPMENT GROUP
ARCHITECTURE PLANNING CONSTRUCTION

700 Gemini • Suite 260
Houston • Texas
7 7 0 5 8
8 3 2 • 2 2 4 • 6 4 0 0


HAWARCH @ AOL.COM

Revisions

No.	IOC	Date	Description
		09/02/26	ISSUE FOR PRICING
			Issue for Permit
			Issue for Construction



09/02/26 10312
BLAIR KORNORFFER

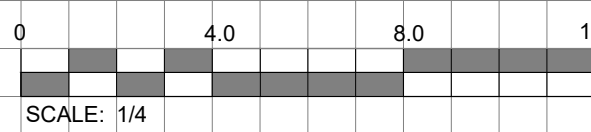

SCALE: 1/4"

PLOTTED: Sept 30, 2026 File: 2431.dwg Lf: A401.00 TAME: 0

SEDONA
55+

29507 FM 2978, Magnolia,
Texas 77354

2431

Sheet Date: 11/07/25



Sheet Title:
**FIRST/THIRD FLOOR
PUBLIC SPACES**

Sheet No.:

A4-25


Drawn By Project Manager Project Arch
JEK

© 2023 BY DIAMOND DEVELOPMENT + CONSTRUCTION GROUP, LLC
ALL RIGHTS RESERVED. NO PARTS OF THIS DOCUMENT MAY BE
REPRODUCED OR USED IN ANY FORM WITHOUT PRIOR AUTHORIZATION
FROM: DD Diamond Development + Construction Group, LLC.
The Texas Board of Architectural Examiners has jurisdiction
over complaints regarding the Professional Practices of
persons registered as Architects in Texas.
333 Guadalupe, Suite 2-350, Austin, Texas 78701

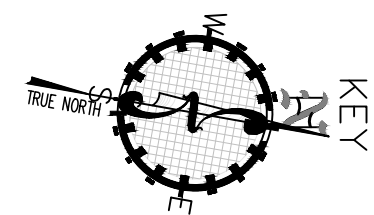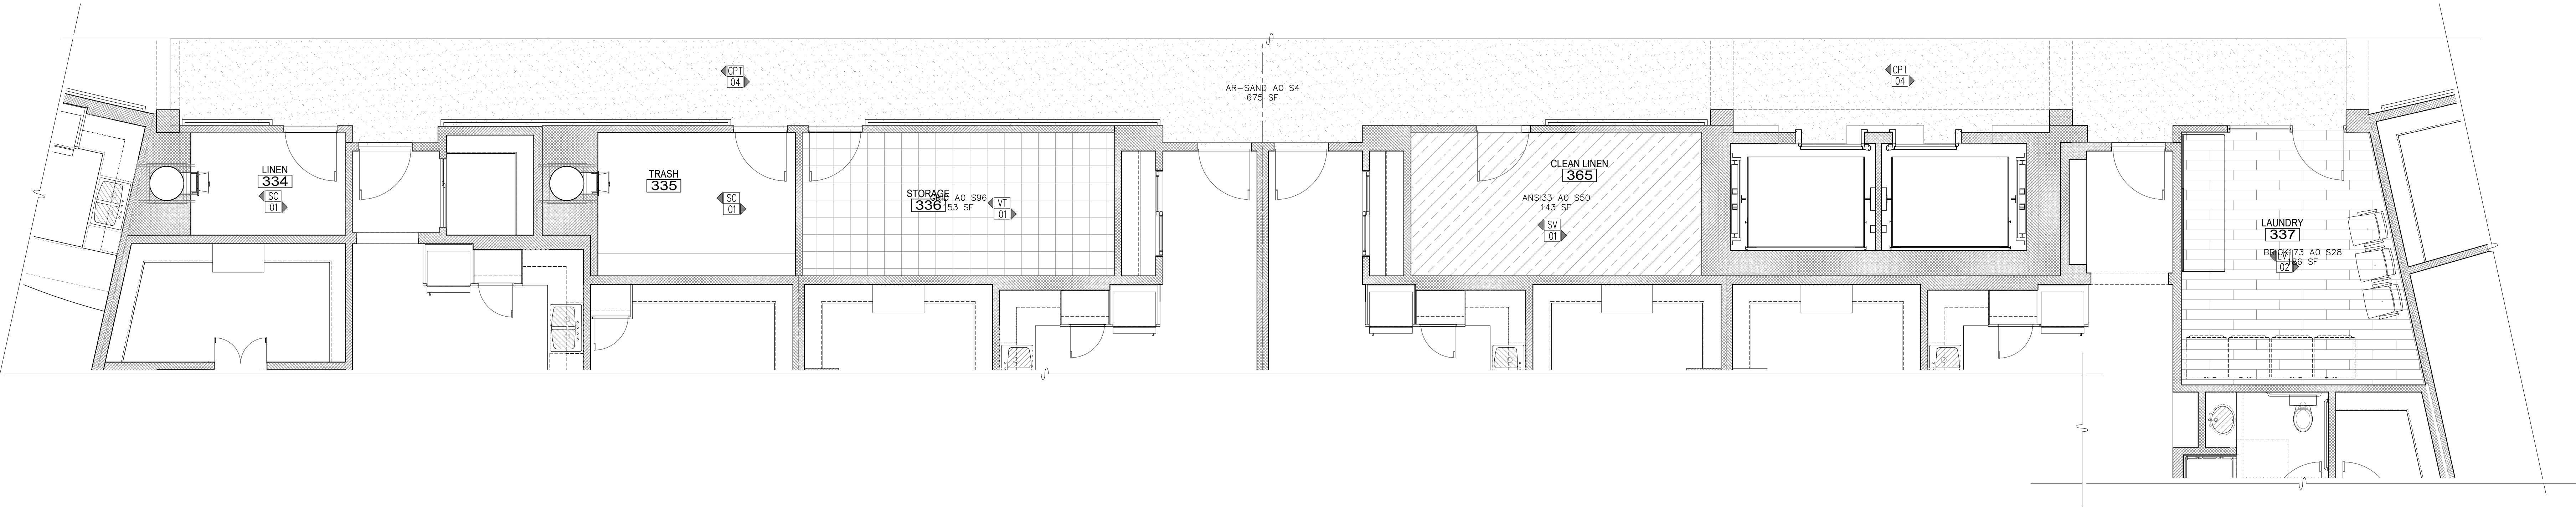


1 FLOOR PLAN

ENLARGED THIRD FLOOR - COMMON SPACE 1/4" = 1'-0"

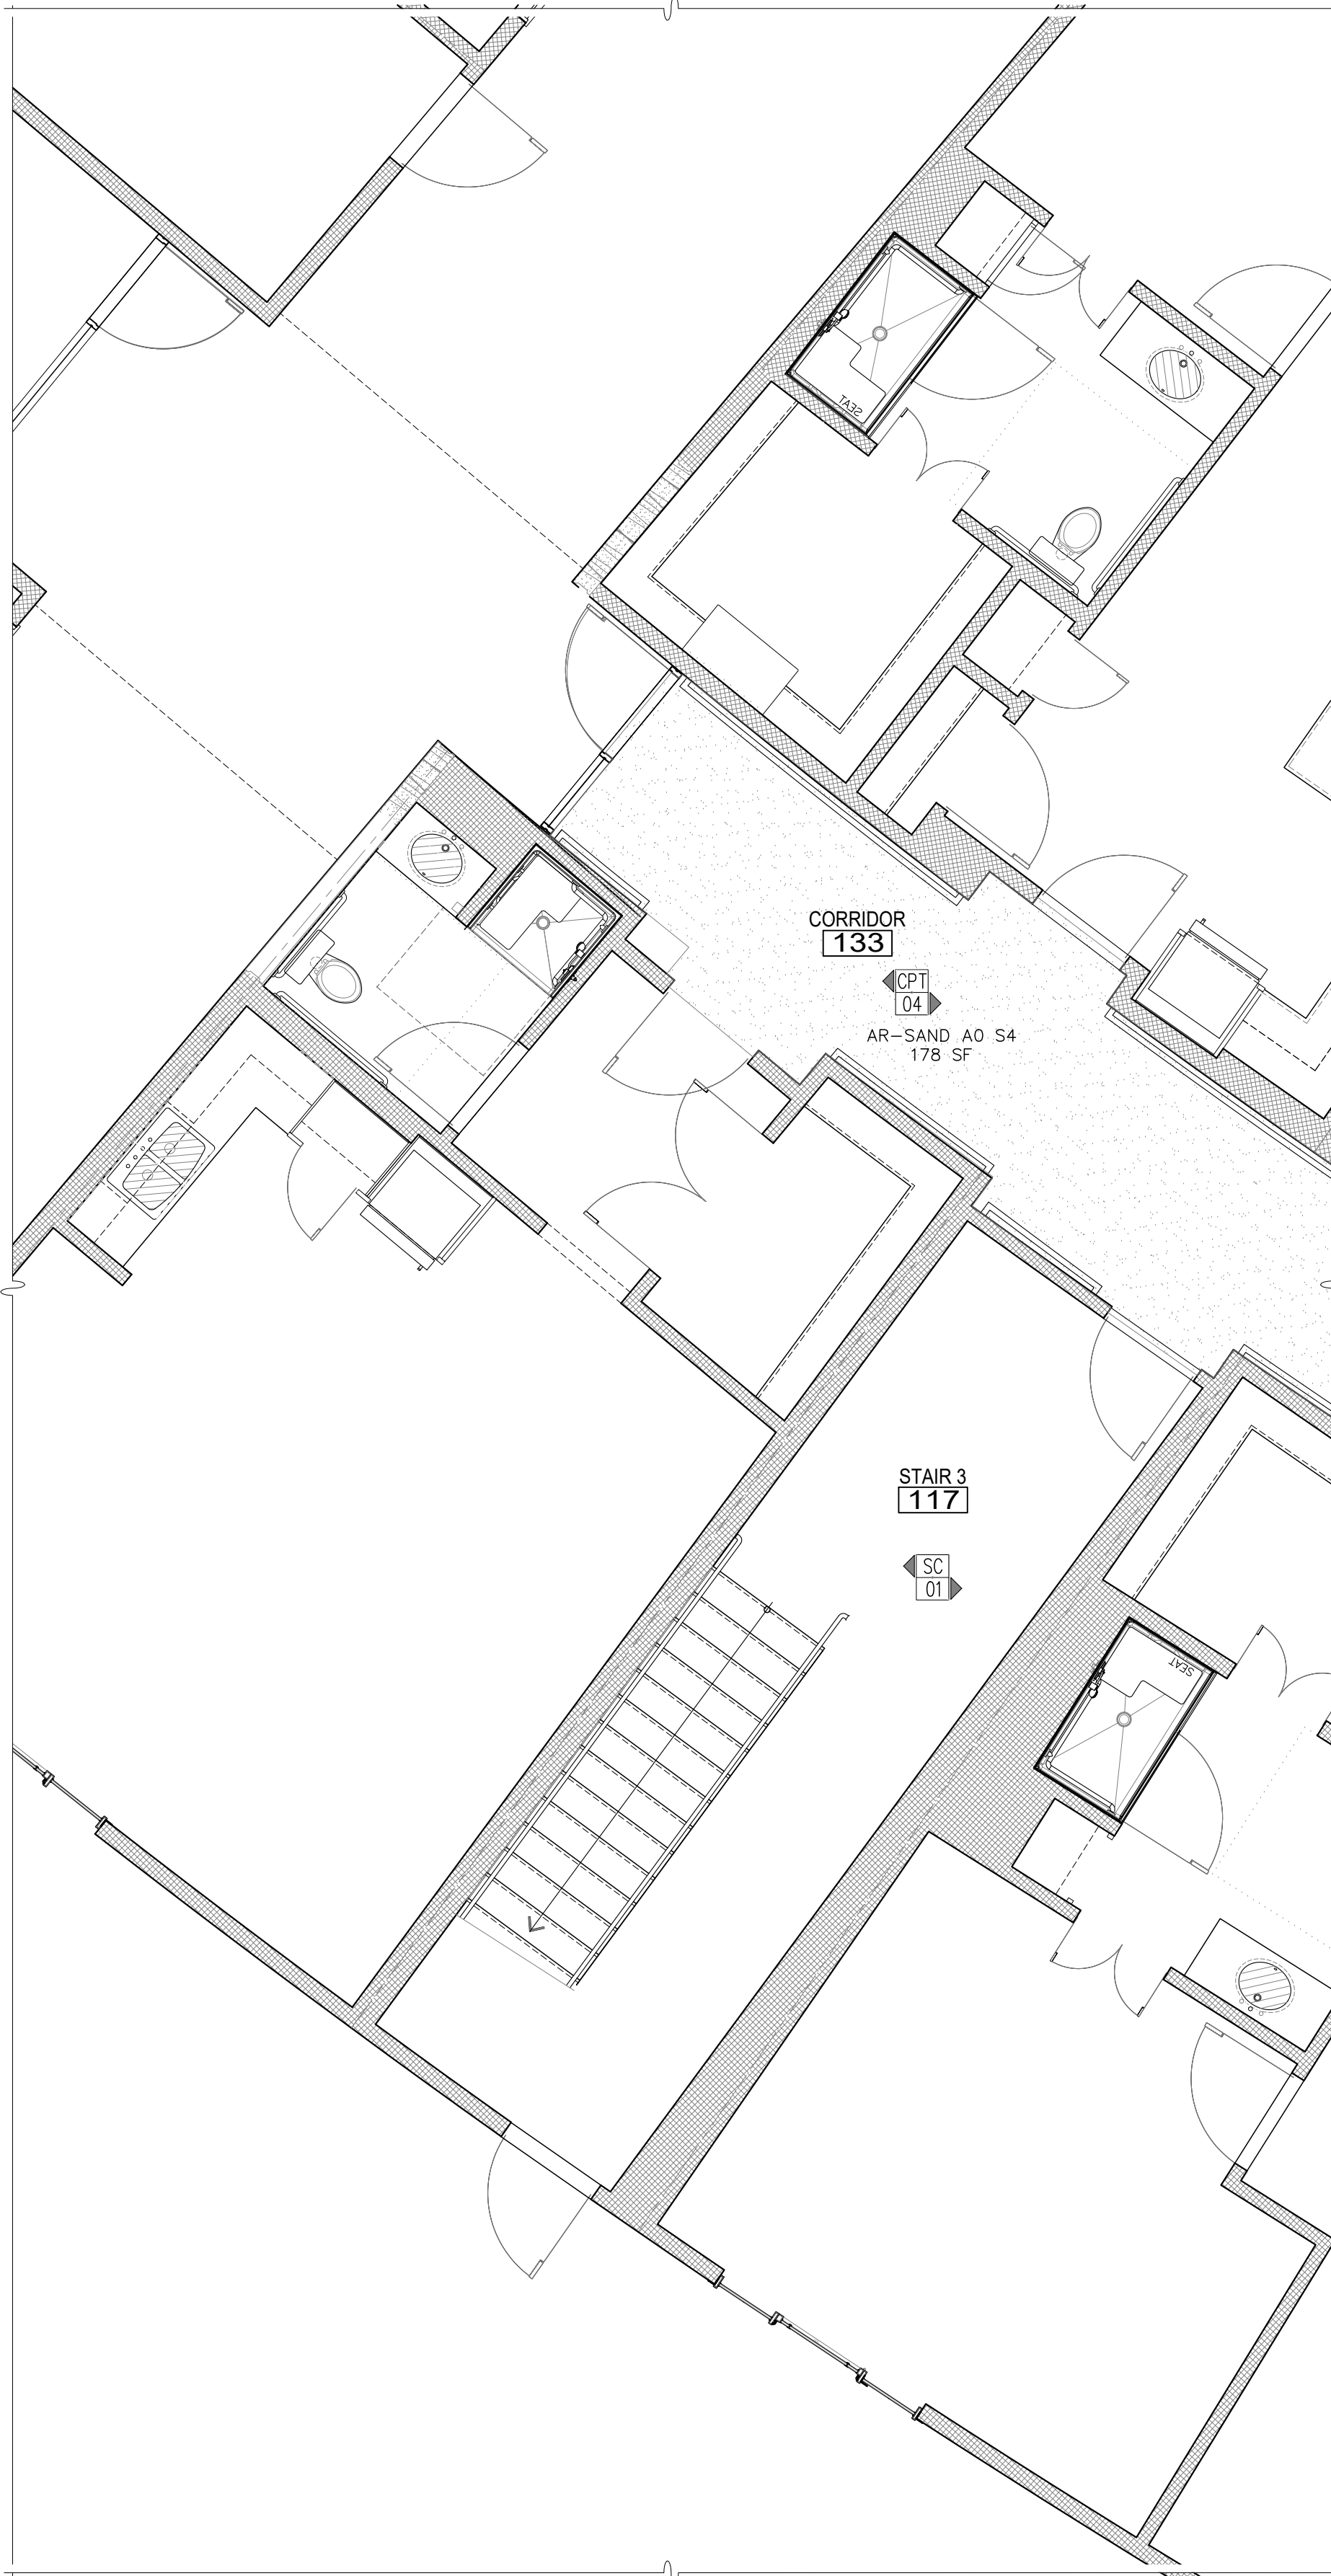

FF A4-25

SV-01 ANSI33	A0 S50	143 SF
CPT-04 AR-SAND	A0 S4	178 SF
CPT-04 AR-SAND	A0 S10	675 SF
CT-14 BRICK173	A0 S28	186 SF
VT-01 GRID	A0 S96	153 SF

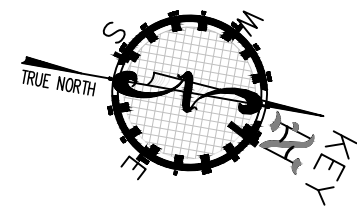

2 FLOOR PLAN

ENLARGED FIRST FLOOR - COMMON SPACE 1/4" = 1'-0"